


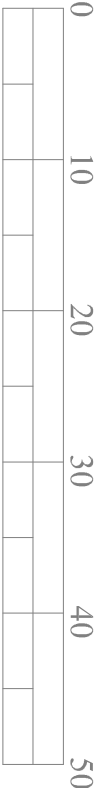

PHYSICAL SCALE IN METERS @ 1:1250




PHYSICAL SCALE IN METERS @ 1:500

NOTES:
This drawing has been produced solely for PLANNING/DESIGN.
Do not Scale from this Drawing except for planning purposes.
Any drainage shown is presumed and to be checked on site before commencement of works.
This drawing is the copyright of MF Designs Ltd.



Produced on 16 March 2020 from the Ordnance Survey National Geographic Database and incorporating surveyed revision available at this date.
This map shows the area bounded by 469814,107547 469814,107647 469914,107647 469914,107547
Reproduction in whole or part is prohibited without the prior permission of Ordnance Survey.
Crown copyright 2020. Supplied by copia ltd trading as UfPionmhpjs.com a licensed Ordnance Survey partner (08054135).
Data licenced for 1 year, expiring 16 March 2021. Unique Plan reference VIC/44165/598418

Location

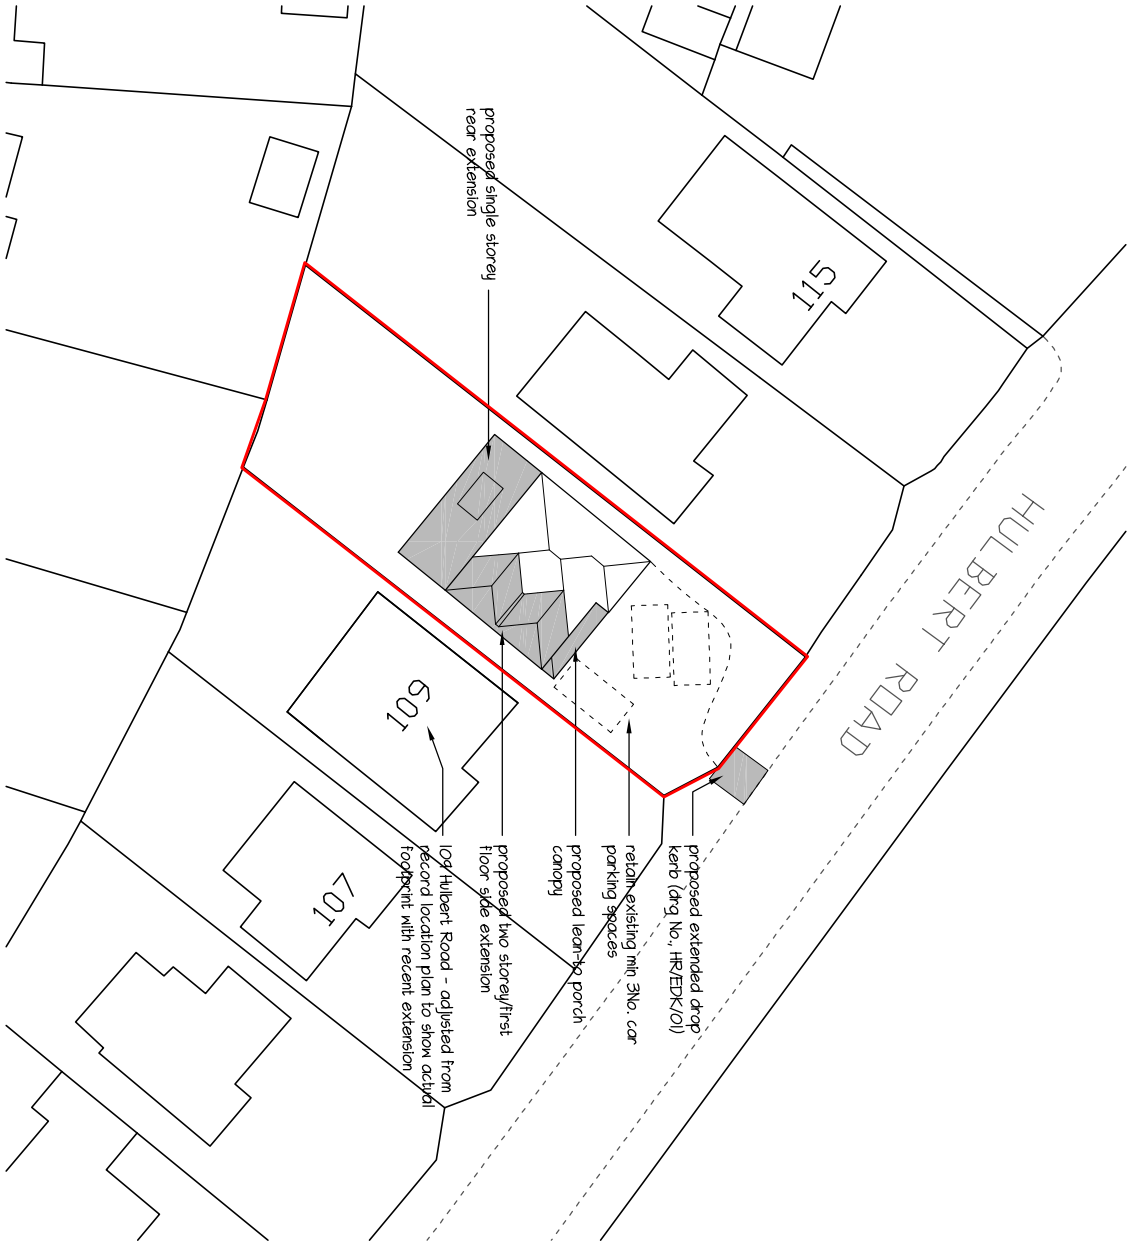

Block



mf designs ltd

Chartered Architects



36 Grove Road • Havant • Hampshire • PO9 1AR
Director: Martin Farrer RIBA • Co Registration No.4507379

U/F 02392 470967
e admin@mfdesigns.org.uk

Date: March 2020
Scale: 1:1250/500

Job No: 3239
Dwg No: P_03

EXTENSIONS & ALTERATIONS - 111 Hulbert Road, Bedhampton. PO9 3TD