




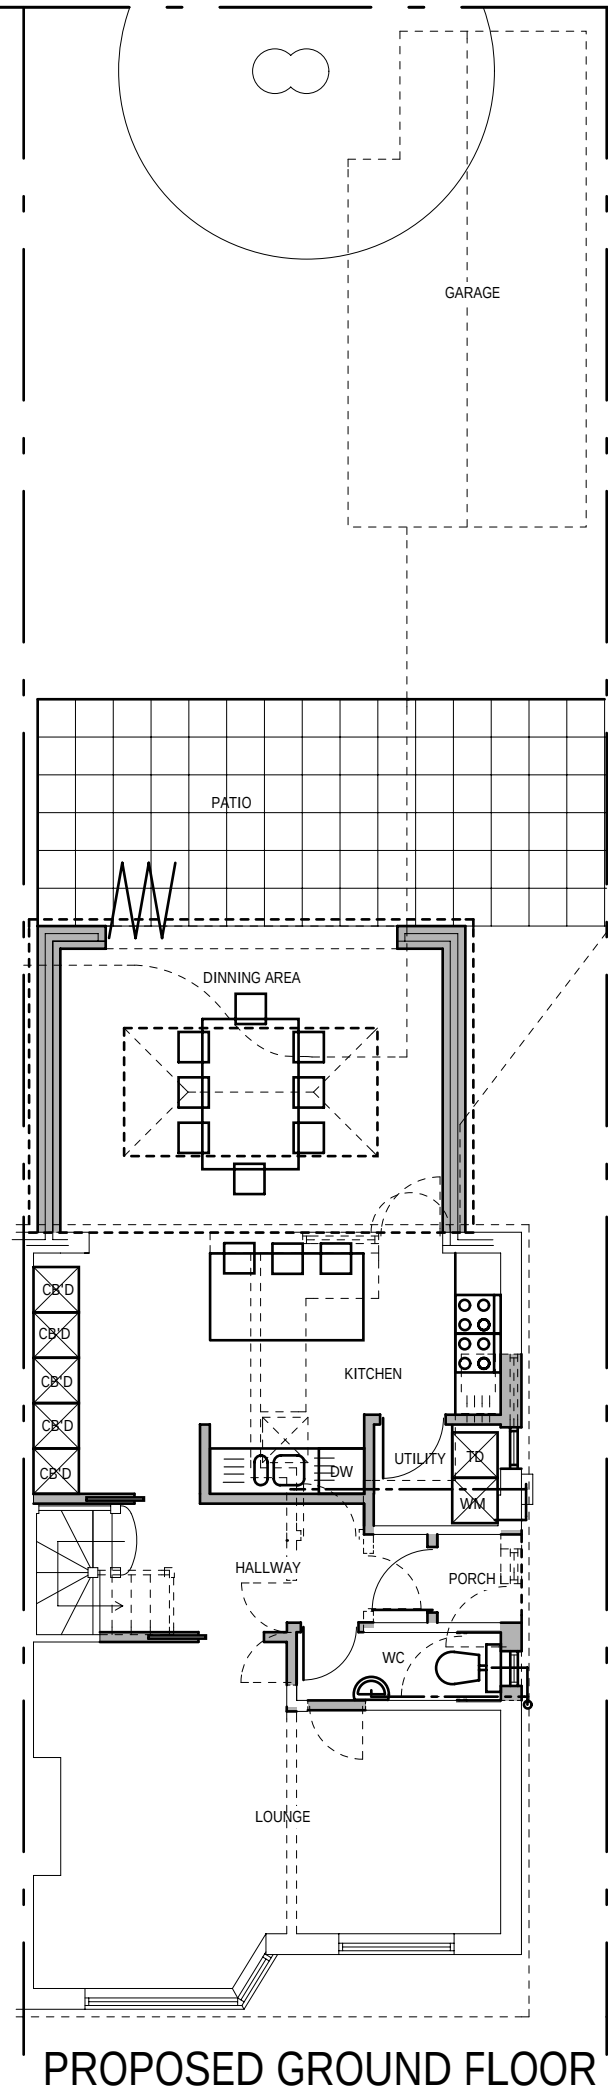

PROPOSED REAR VIEW

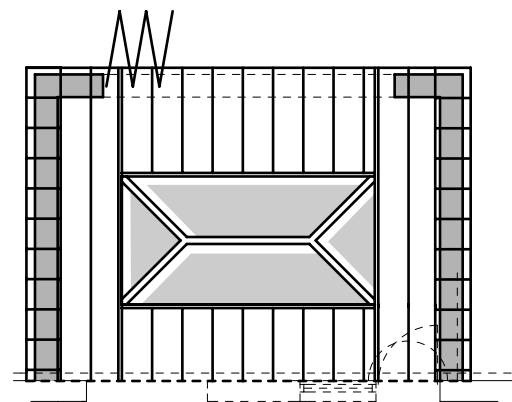


PROPOSED ROOF TIMBER LAYOUT

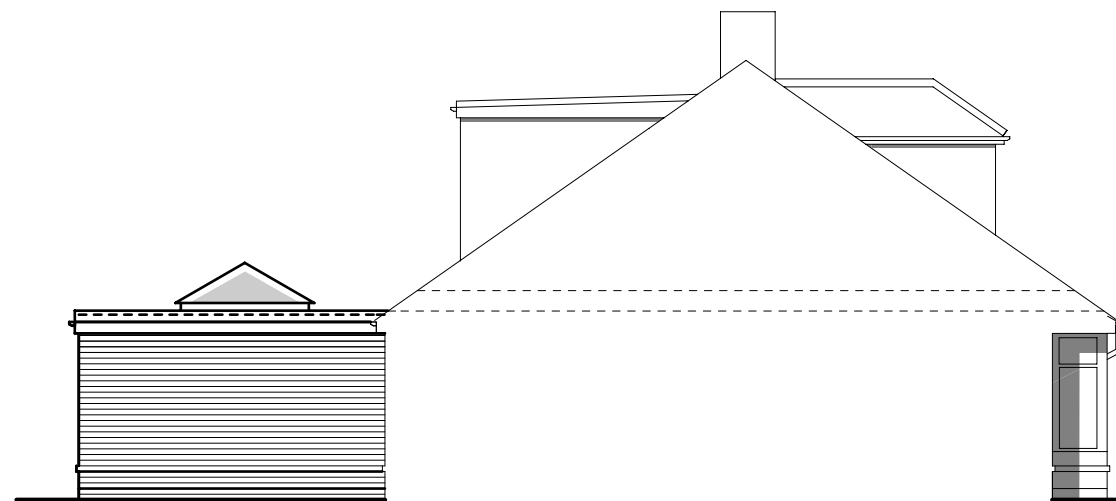


PROPOSED SIDE VIEW



PROPOSED SIDE VIEW

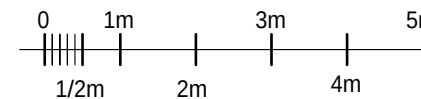

Scale 1 : 100

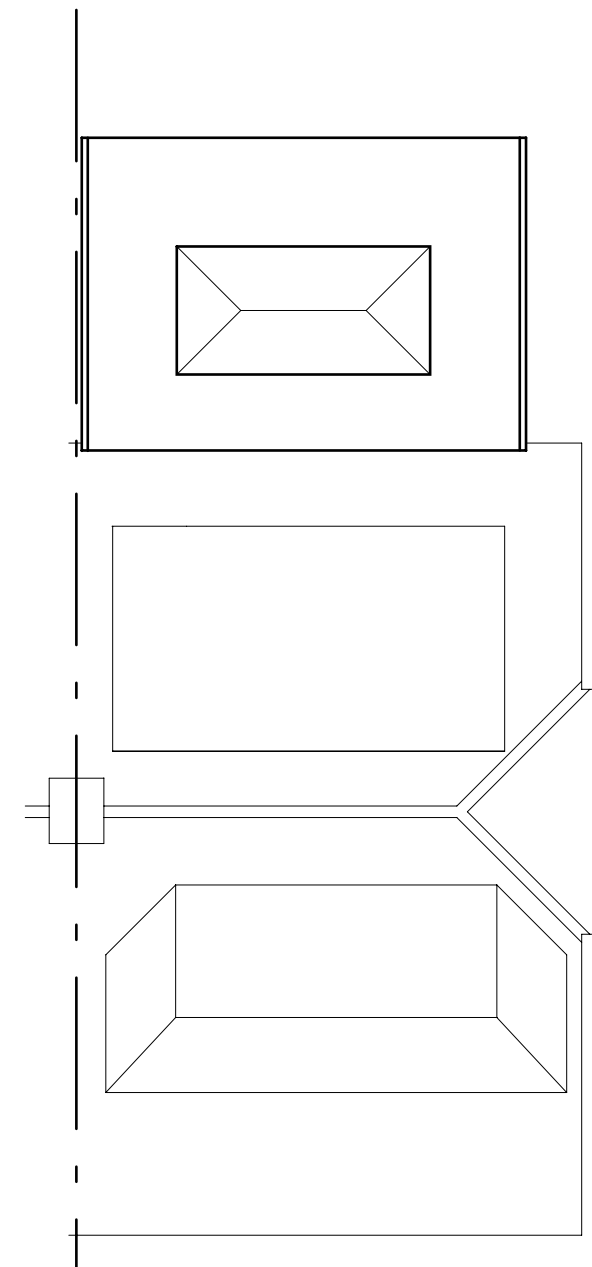

PROPOSED ROOF LAYOUT

THIS DRAWING IS THE COPYRIGHT OF BOTH CREATIVE PARTNERSHIP AND MAY NOT BE COPIED ALTERED OR REPRODUCED IN ANY FORM OR PASSED TO A THIRD PARTY WITHOUT THE WRITTEN CONSENT OF BOTH CREATIVE PARTNERSHIP

SINGLE STOREY REAR EXTENSION
WITH FLAT ROOF AND FRONT DOOR
MOVED TOWARDS REAR
FOR
58 CHERRY TREE AVENUE
WATERLOOVILLE PO8 8AP

SCALE 1:100

A3

DRAWING No 22012020 1A3