

DETAILED SECTION OF BRICK & FLINT WALL

HAVANT BOROUGH
COUNCIL


25 AUG 2020

RECEIVED

STONE PIER
CAPS

BLACK IRON
RAILINGS

STONE WALL
CAPPIINGS

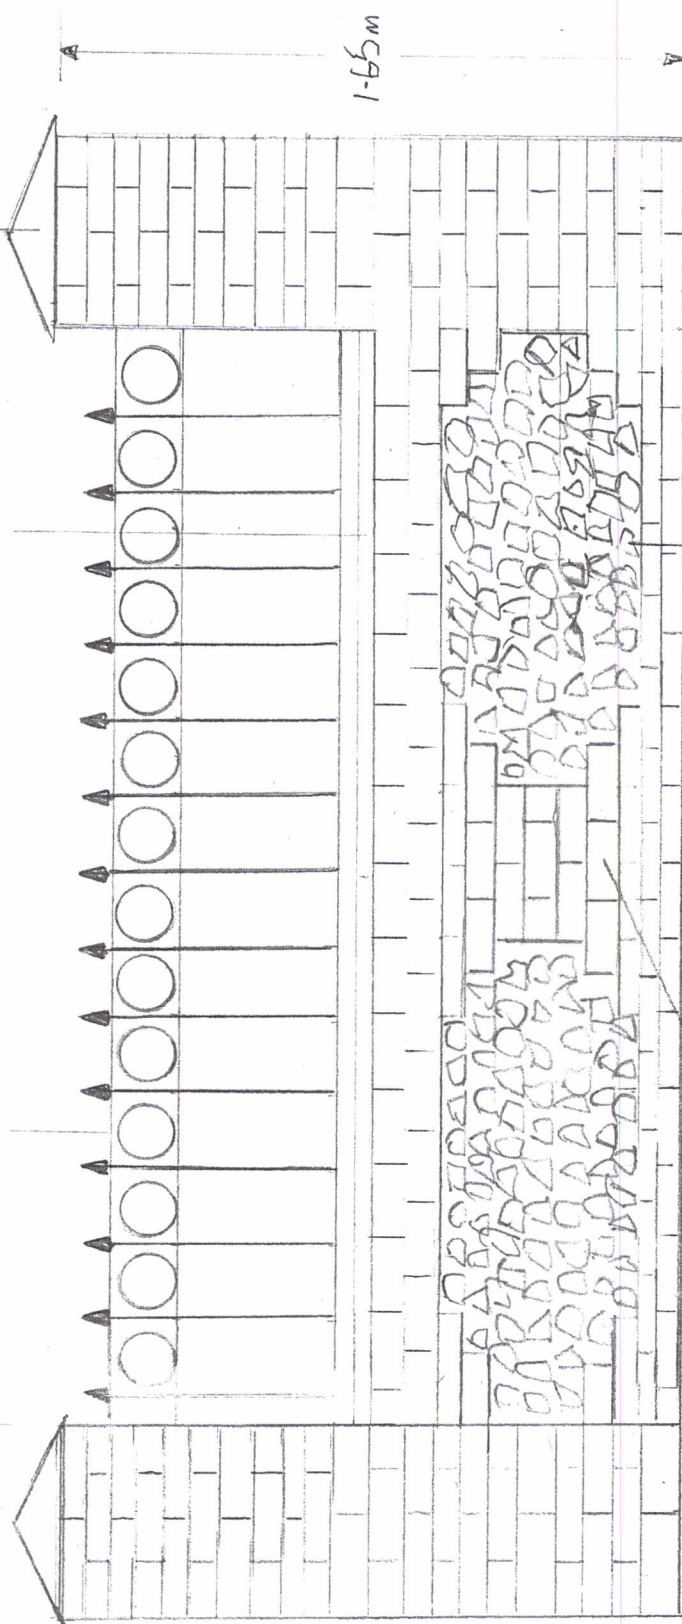

DRAWING 5

SCALE 1:20