



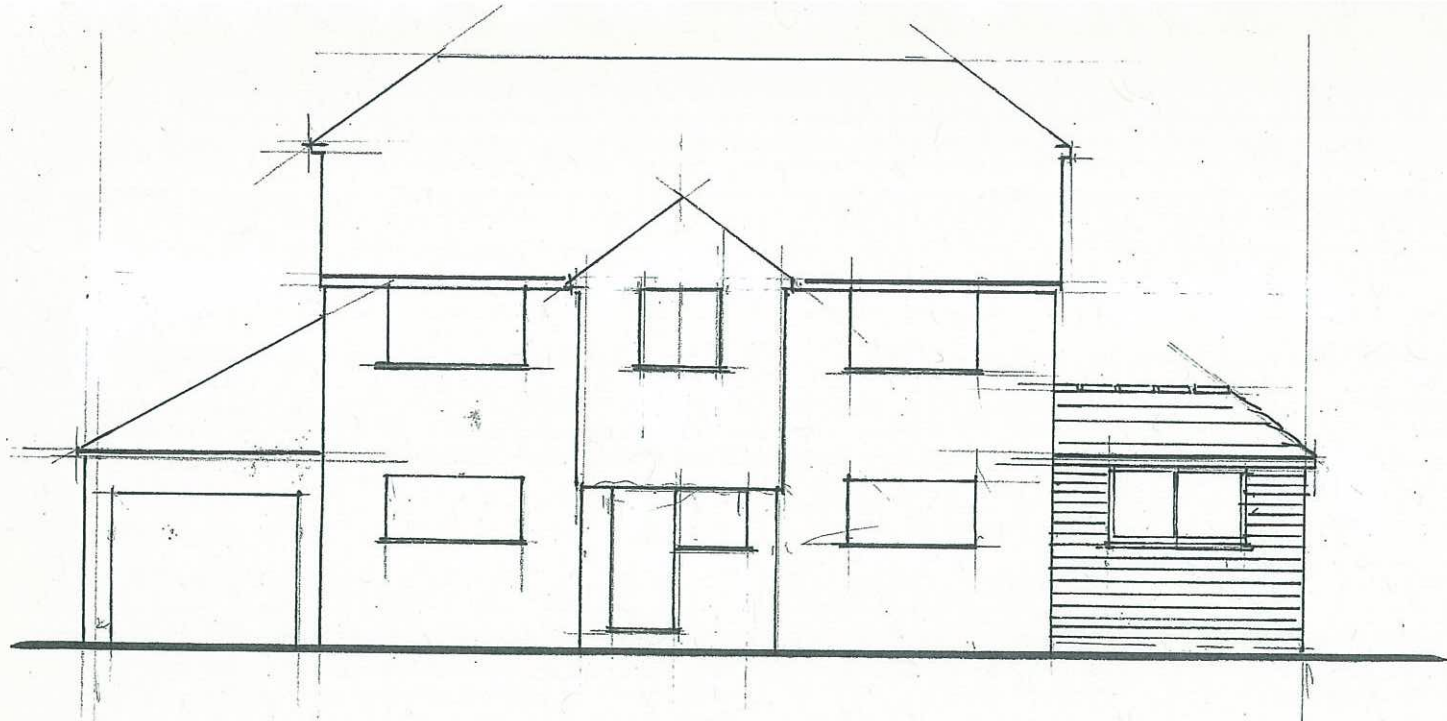

WEST ELEVATION

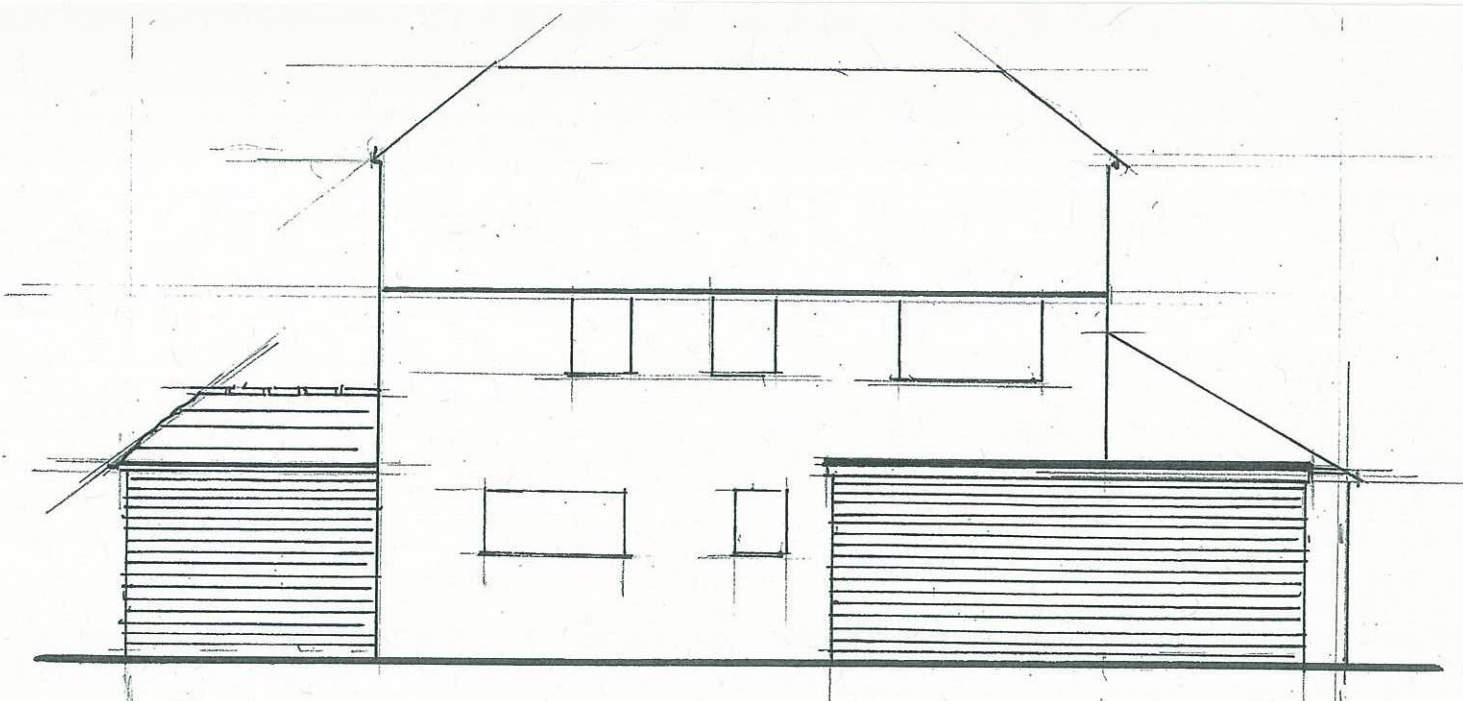


EAST ELEVATION

PROPOSED ELEVATIONS 1:100

1.6



SOUTH ELEVATION

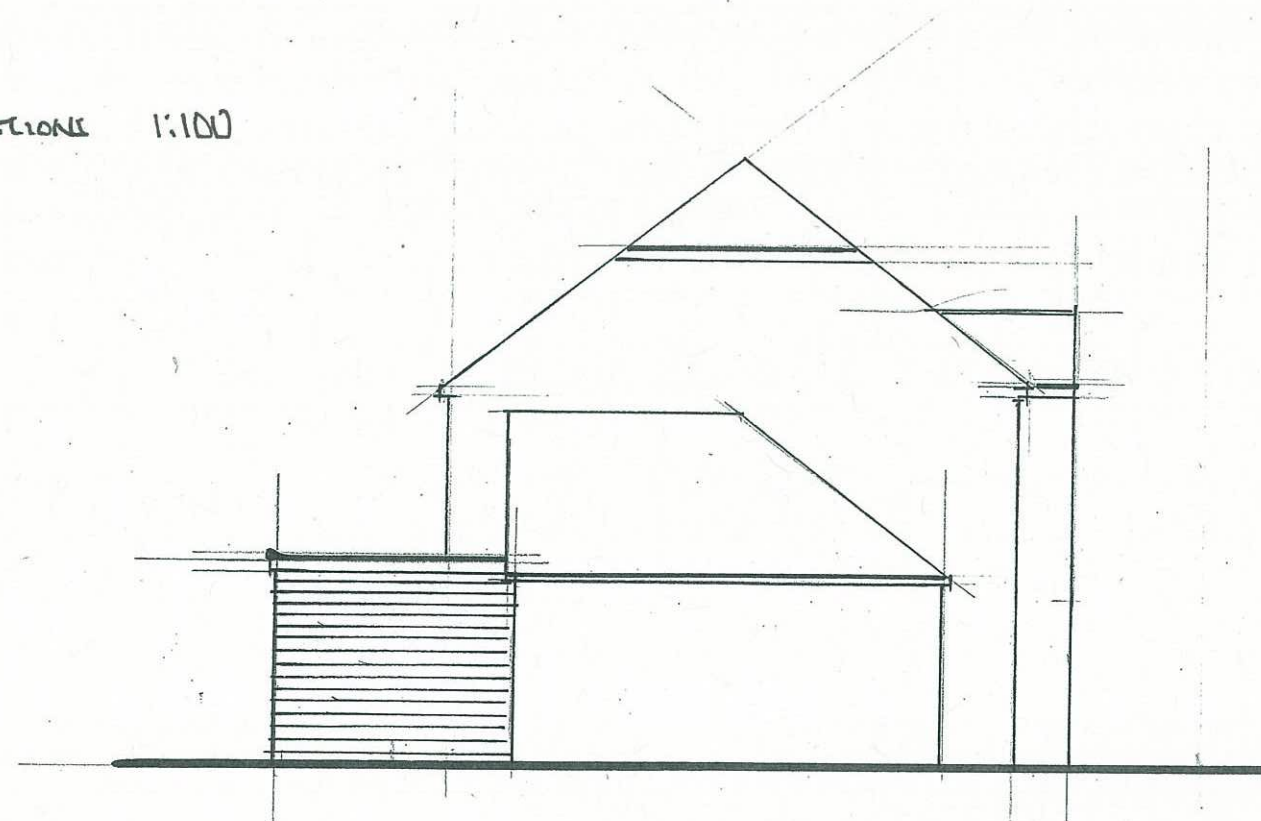

NORTH ELEVATION

PROPOSED REAR & SIDE EXTENSION - 8^A GLEBE PARK AVENUE, HANTS.