




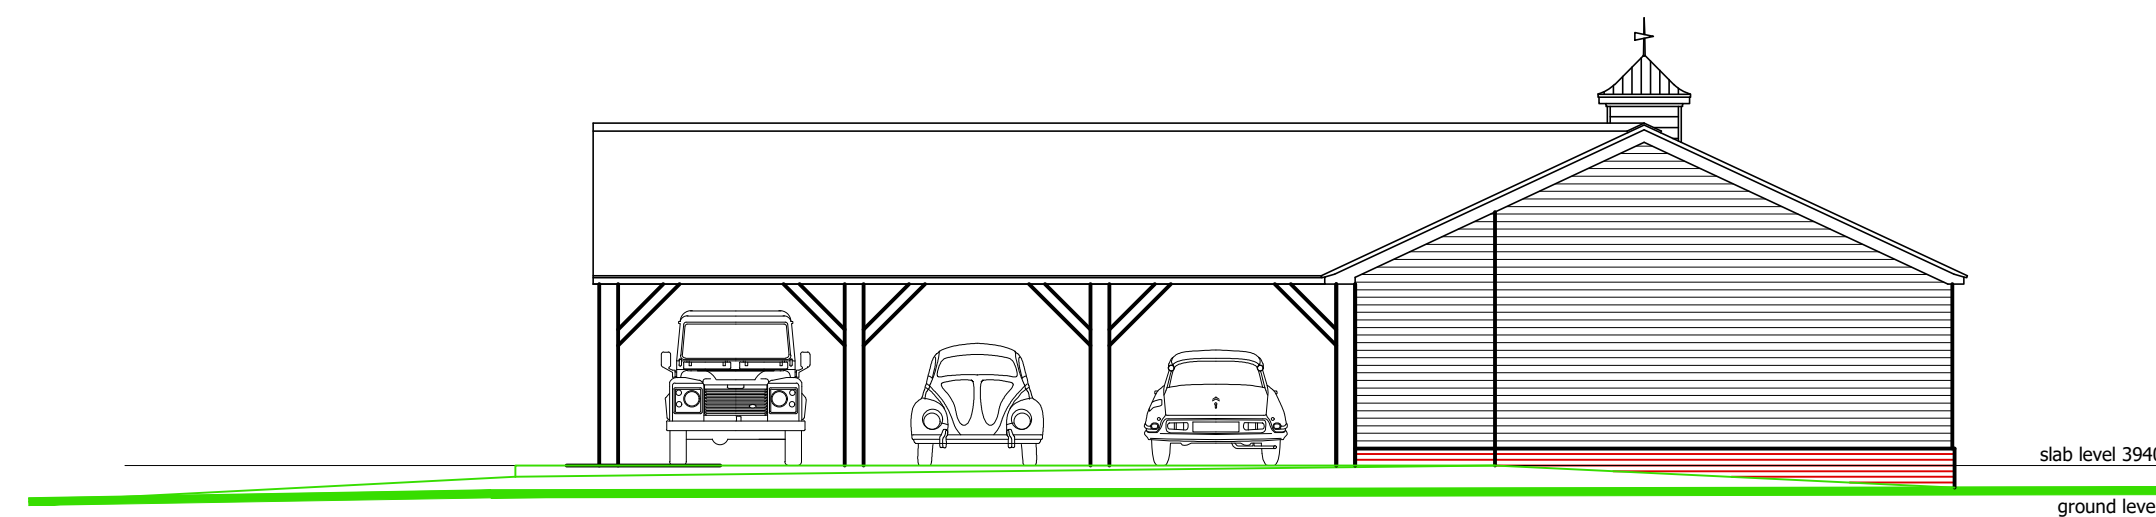


Proposed side (West) elevation

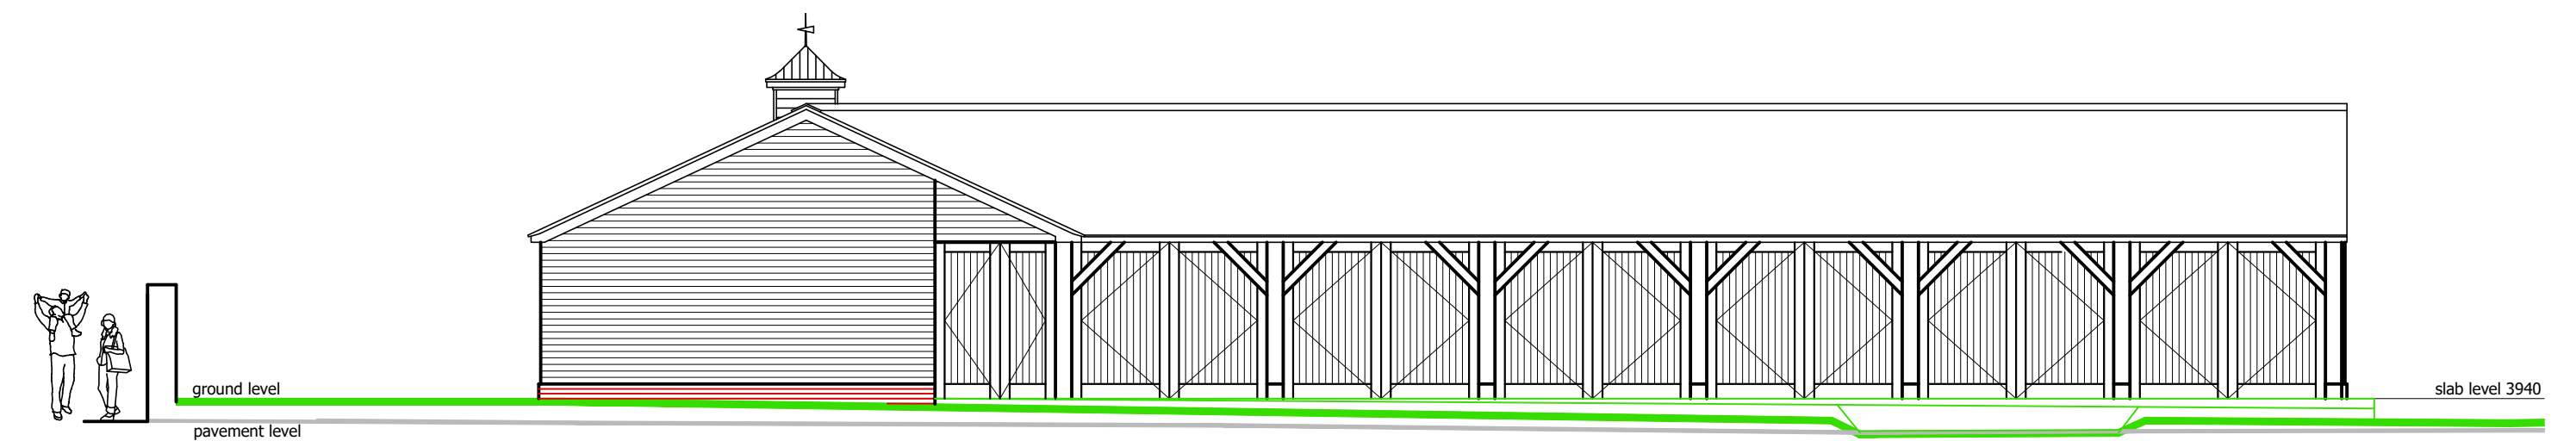


Proposed side (East) elevation

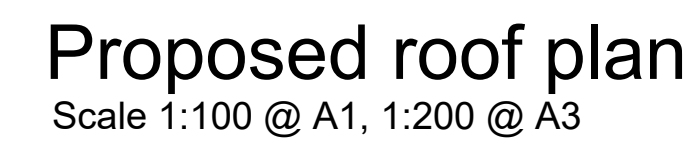

Proposed front (South) elevation

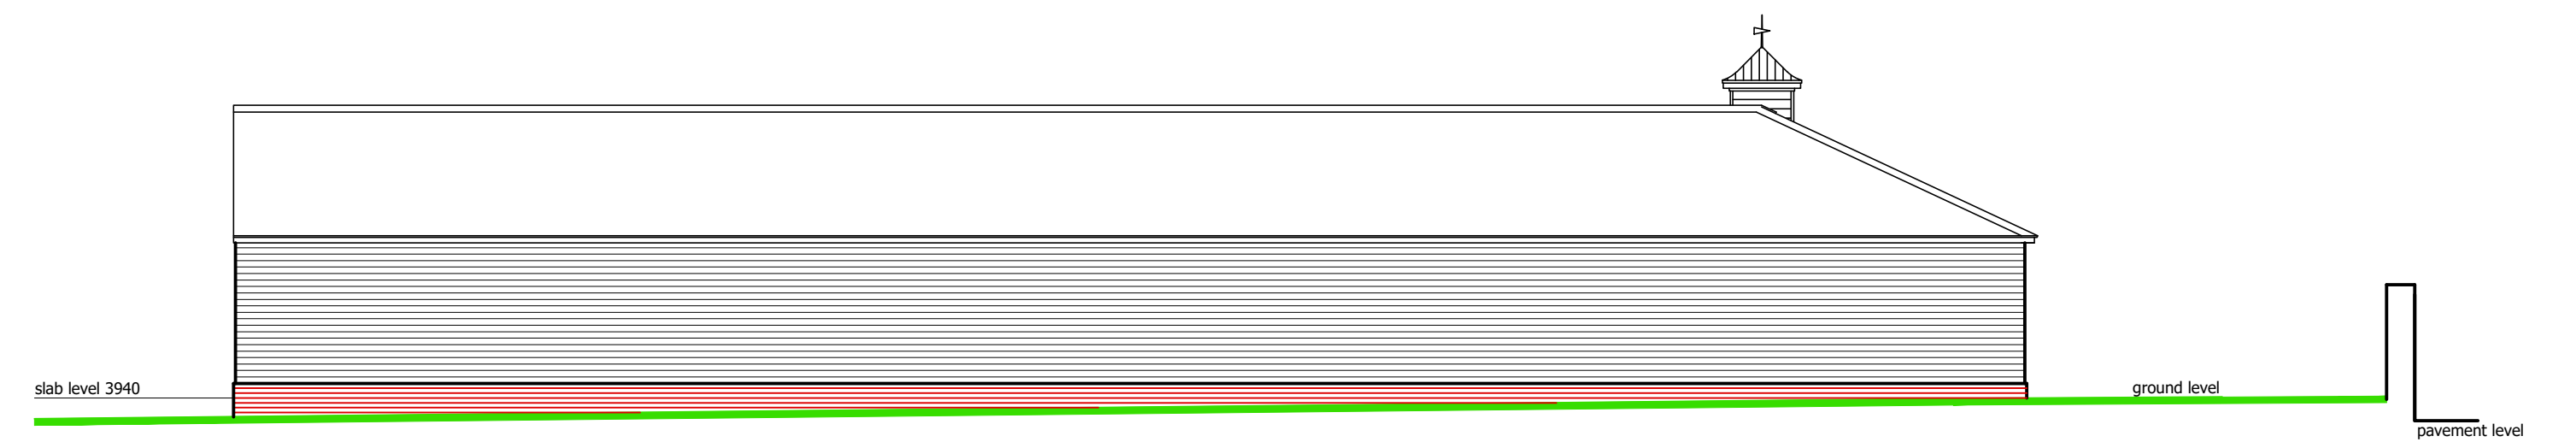

Proposed rear (North) elevation

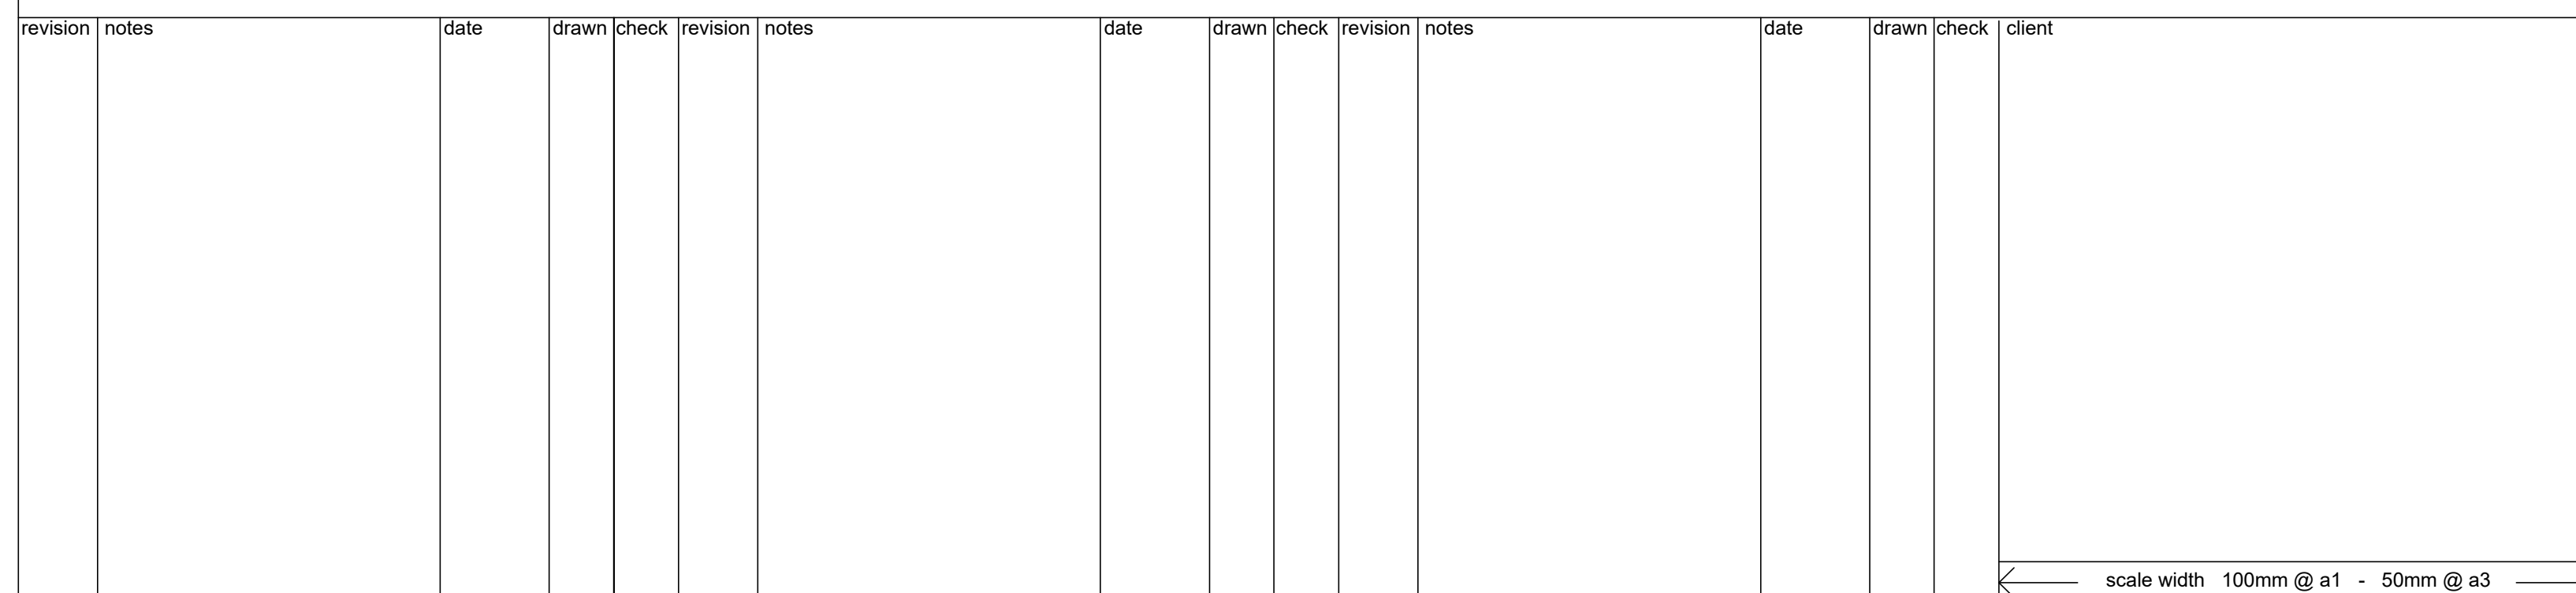

notes	
	this drawing is the copyright of the Holman Reading partnership llp and must not be reproduced in whole or part or used for the execution of works without their permission.
	all dimensions to be checked on site prior to commencement of construction works and the architect notified of any discrepancy.
	figured dimensions are to be used in preference to scaled dimensions.
	no deviation from this drawing will be permitted without prior consent of the architect.
	all drawings are prepared subject to a full measured and structural survey of the buildings and site.
	all structural work is subject to the appointment of a structural engineer to confirm and agree the structural proposals.
	os promap licence no. 100020449.

