


Scale - 1:50

GARDEN OUTBUILDING


36 COTWELL AVENUE

WATERLOOVILLE

PO BOX 9410

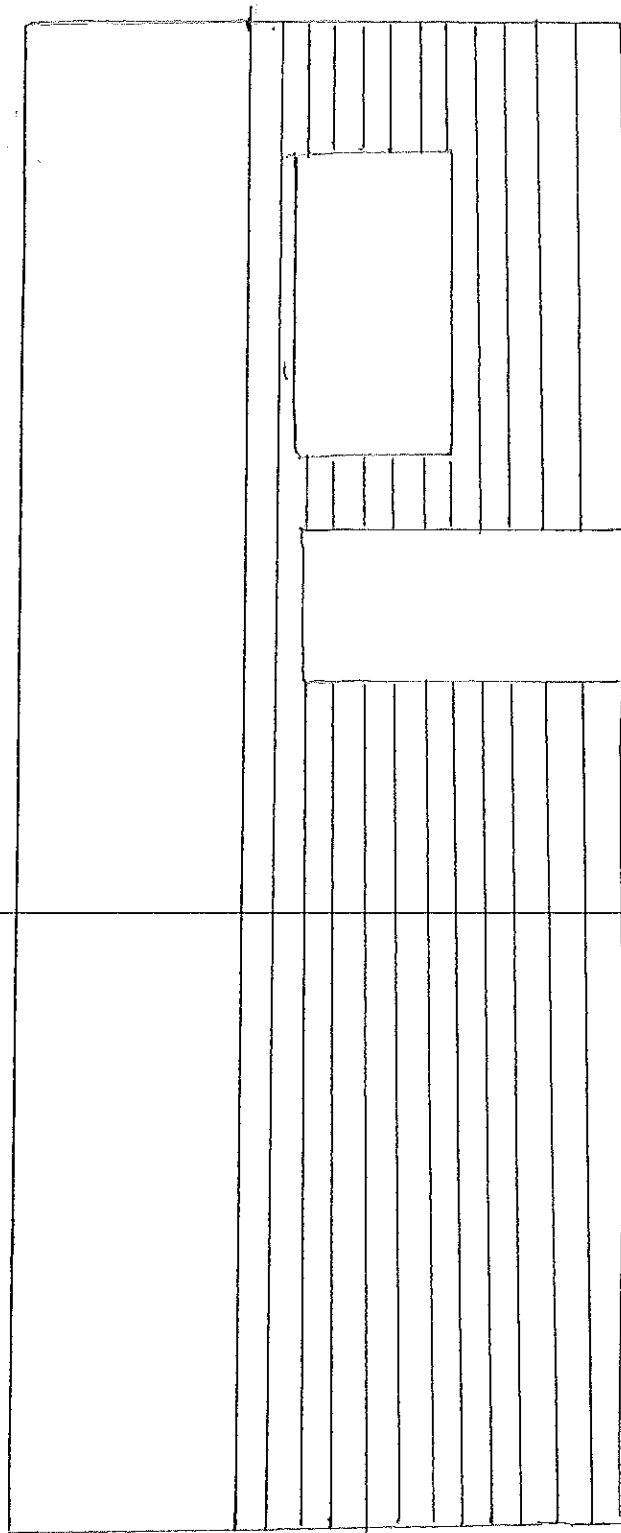

SOUTH ELEVATION

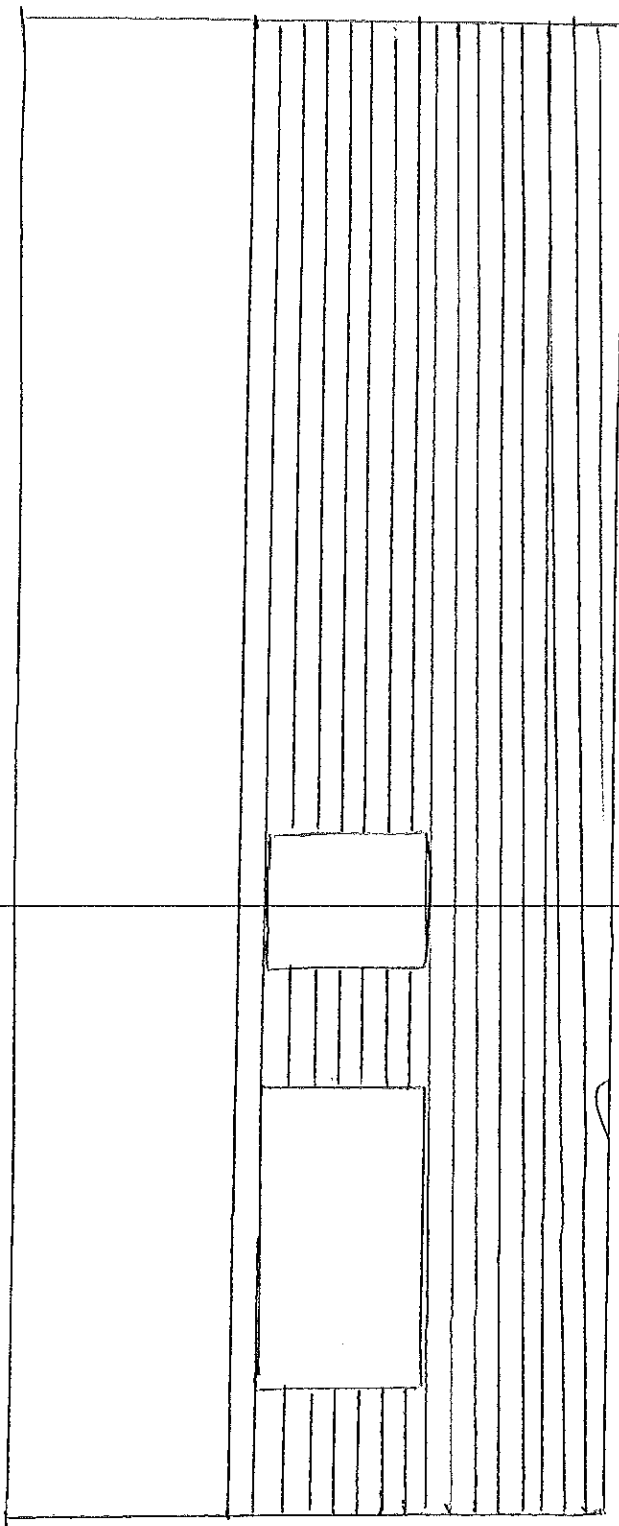

NORTH ELEVATION