


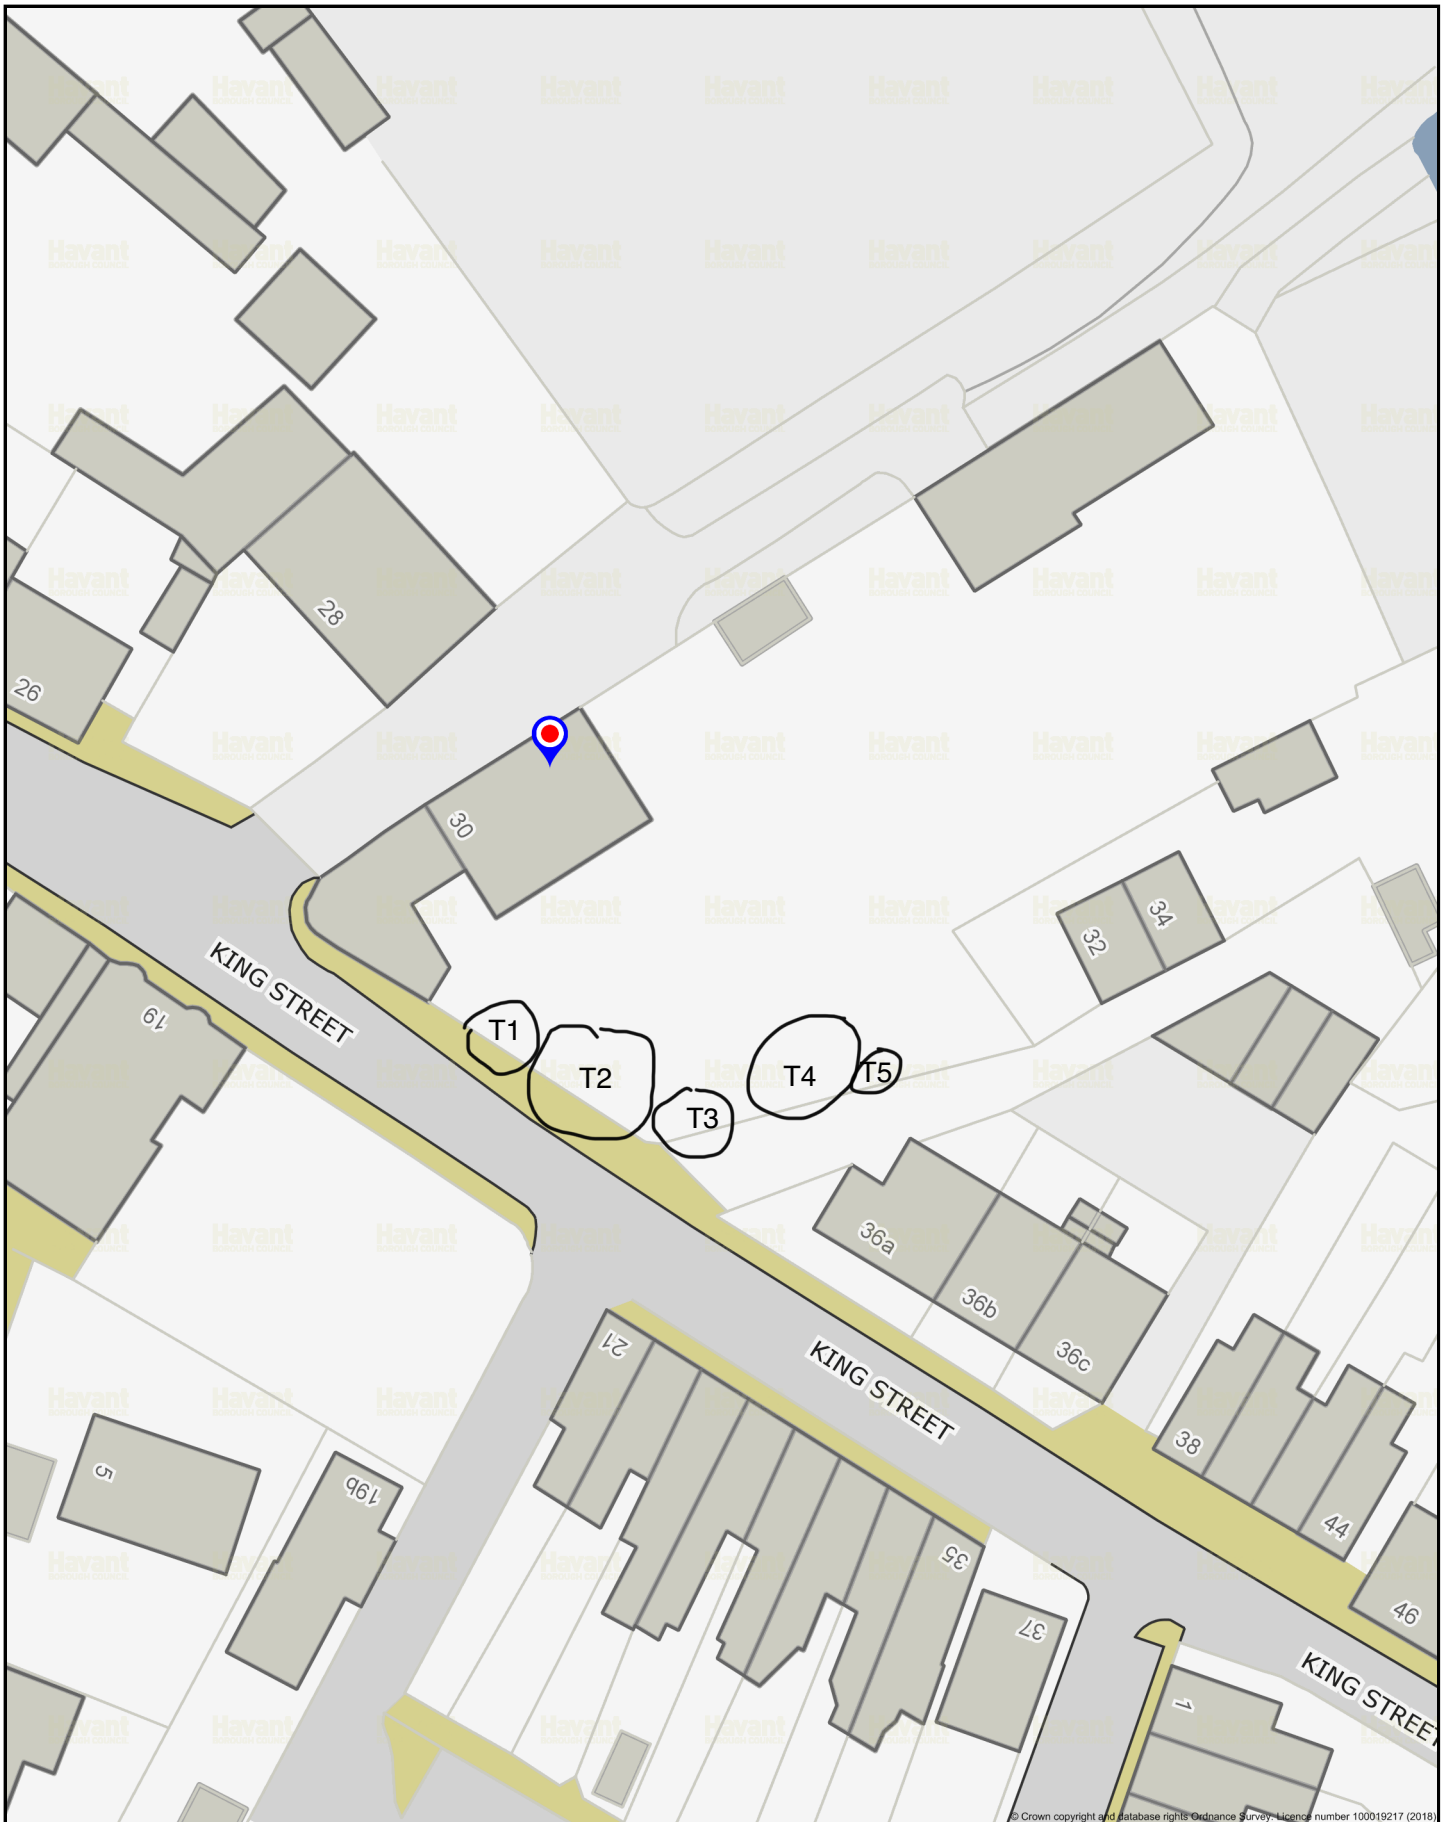

30 King Street

Havant
BOROUGH COUNCIL

N Scale: 1:500

Printed on: 2020-01-06 14:14:24

© Havant Borough Council - OS Licence 100019217