
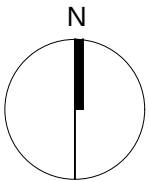
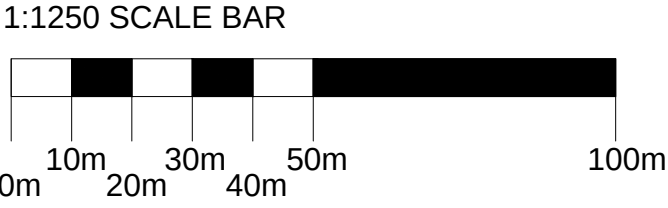


This drawing is not to be scaled. The architect is to be informed of any errors before work proceeds. The general contractor is responsible for checking all dimensions

Notes

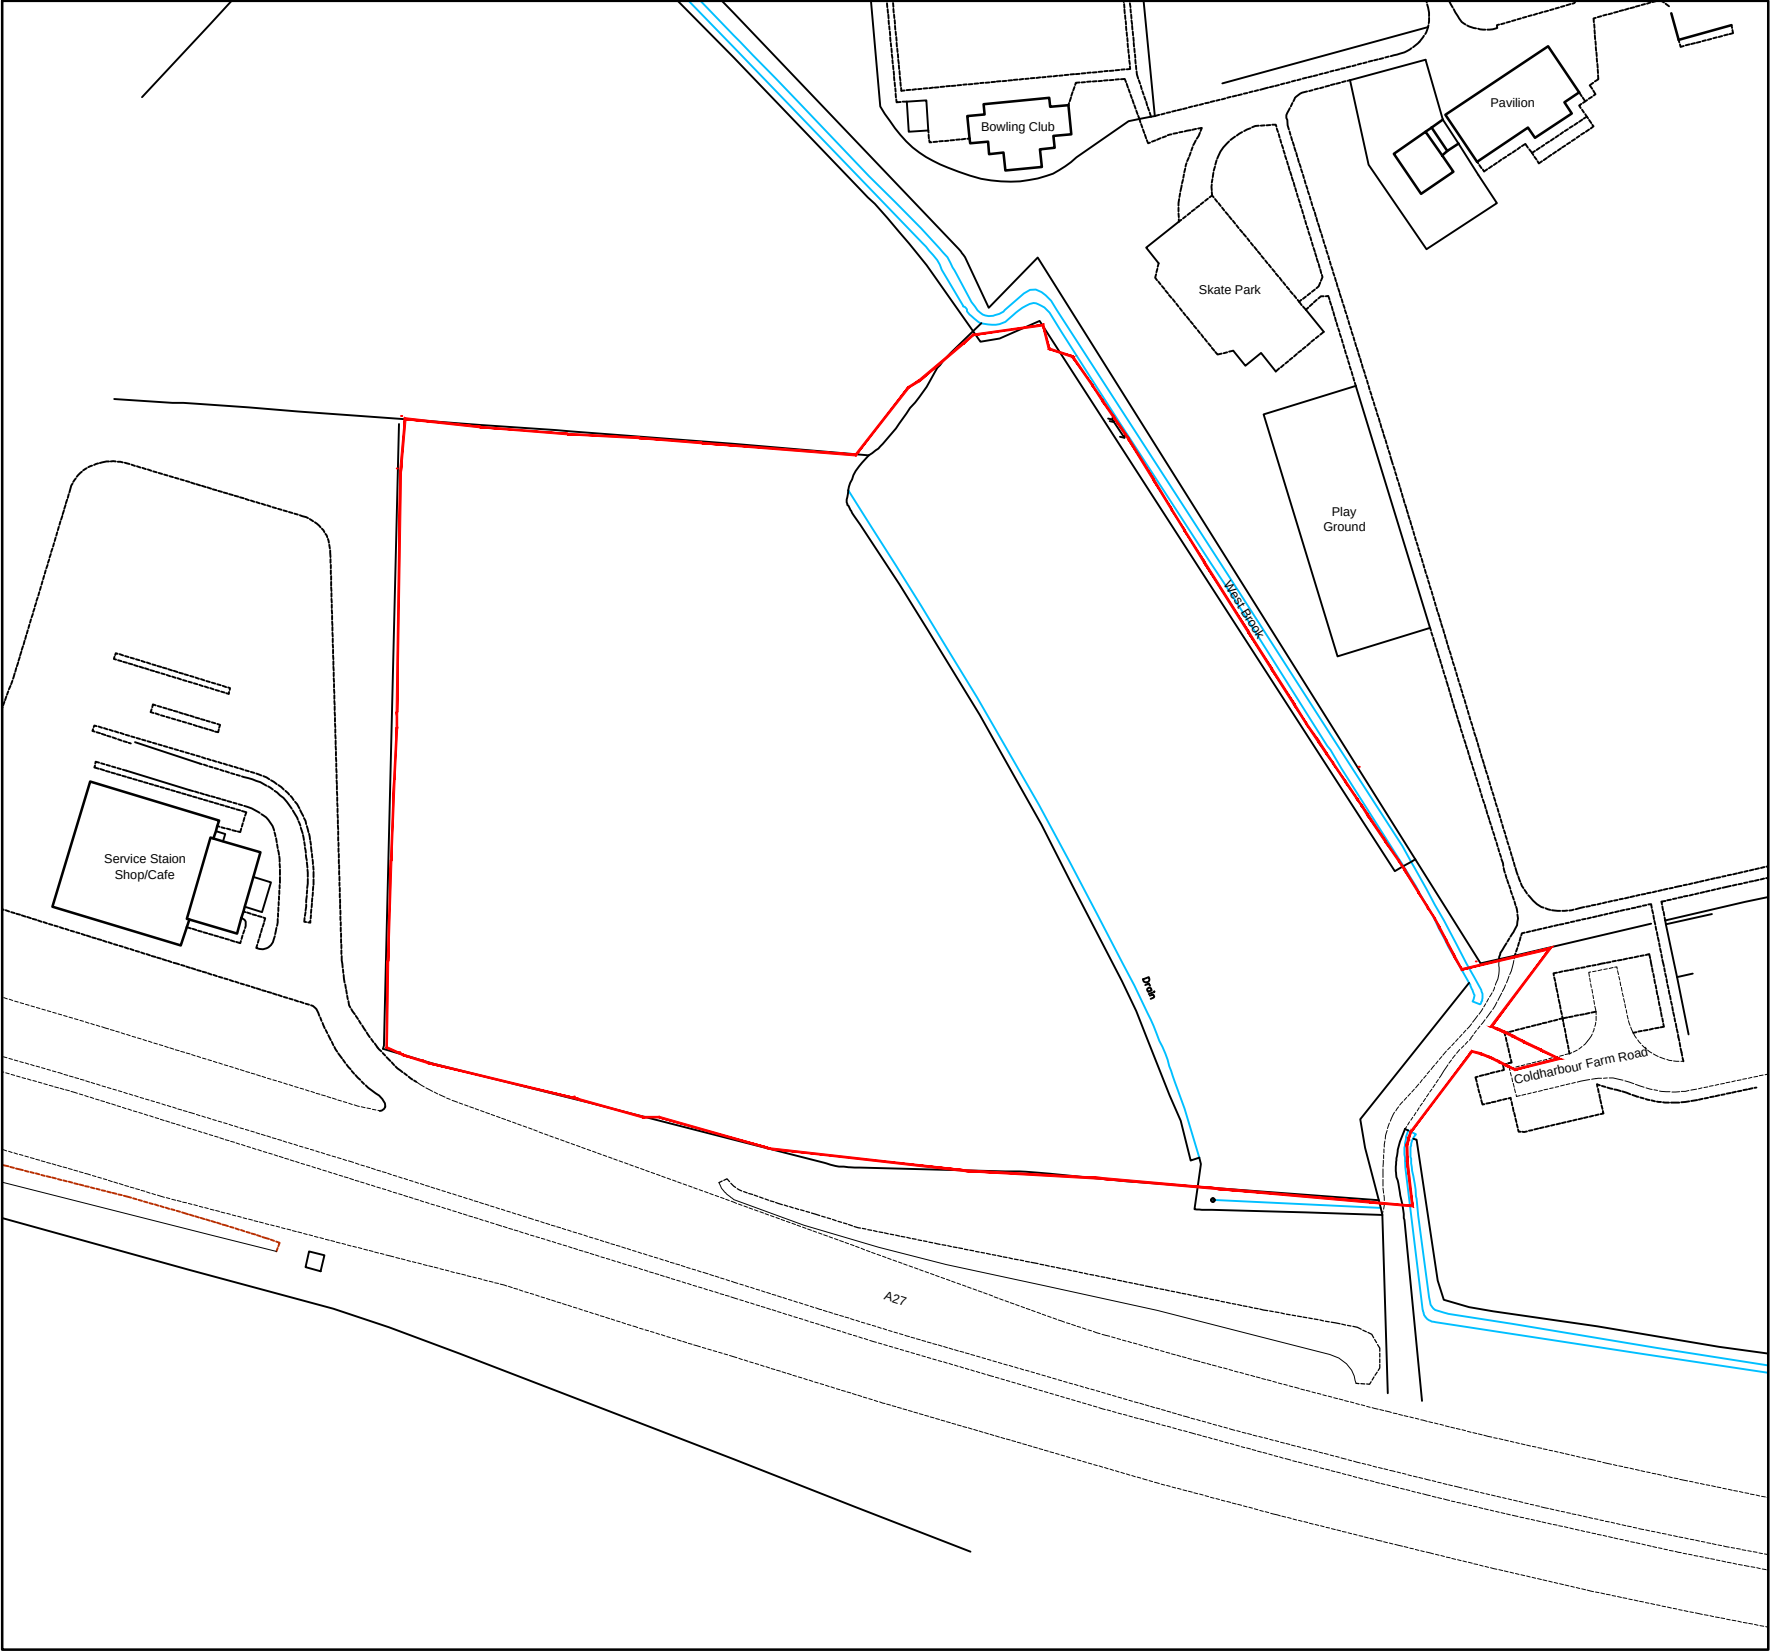

P1 04/07/2019
Issued for Planning JW SH

Rev Date + notes Drwn Chkd

rhp **r h partnership architects**
30-31 Foundry Street Brighton BN1 4AT
T 01273 645220
www.rhpartnership.co.uk
brighton@rhpartnership.co.uk

Project
**Land to the west of
Coldharbour Farm Road
Emsworth**

Drawing
Location Plan

Project	originator	volume level	type	role number	revision
P0768-RHP-ET-ZZ-PL-A-1000	P1				
Scale(s) @ A1	RHP Project		Drwn	Chkd	
1:1250	P0768		JW	SH	

Status
Preliminary

Suitability
S2