




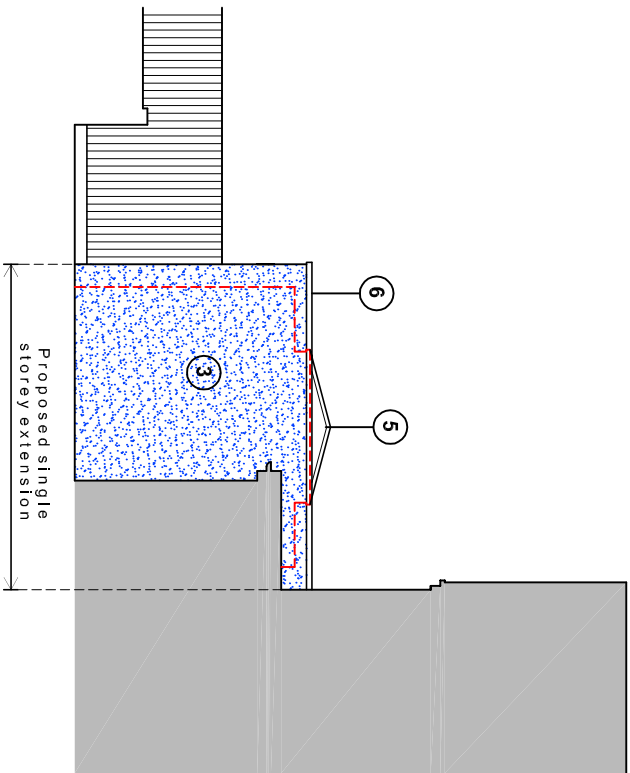


North (side) elevation

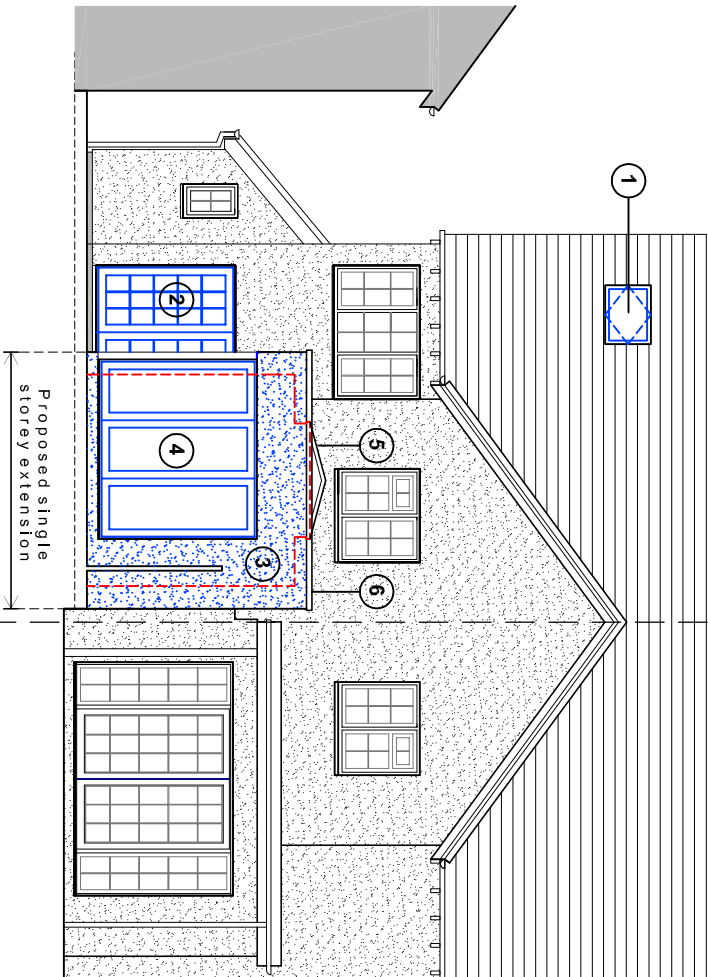


East (rear) elevation

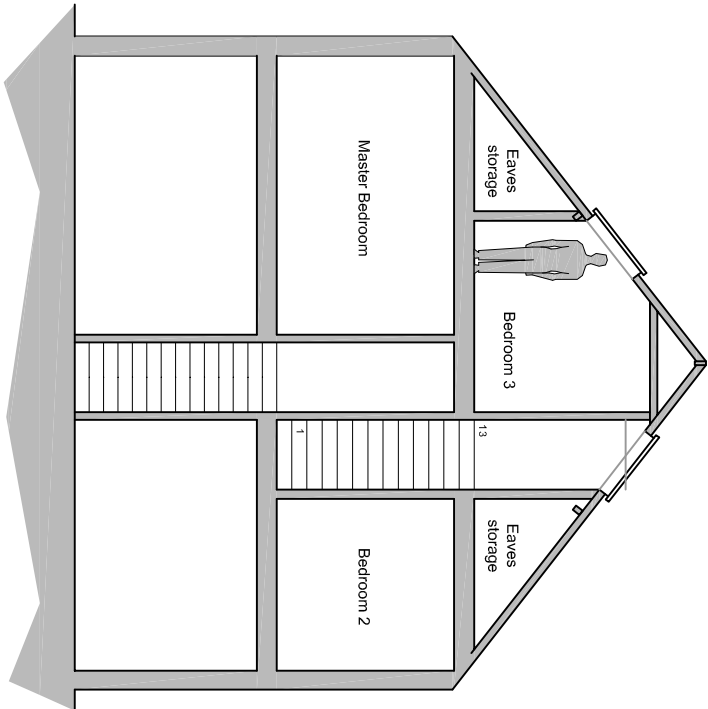

Typical section

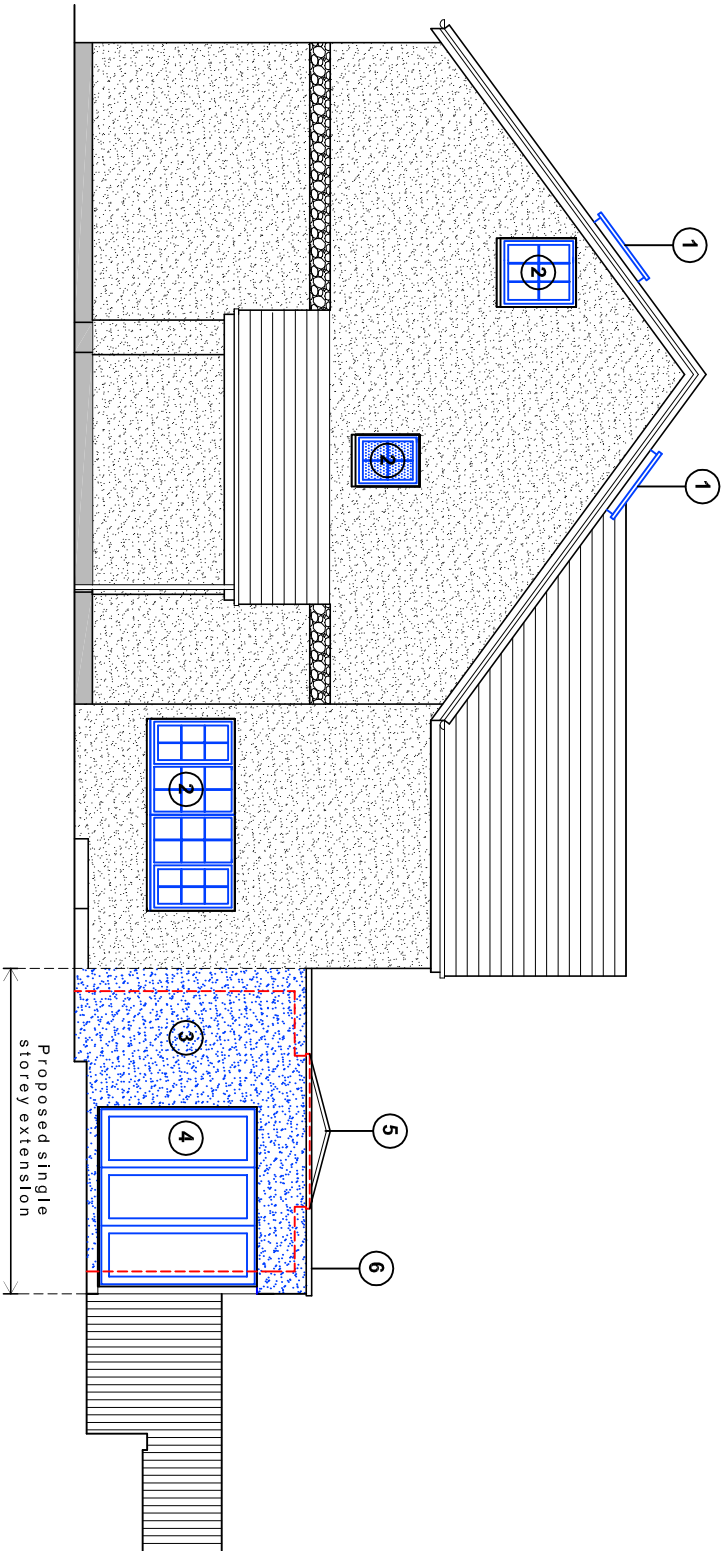


South (side) elevation

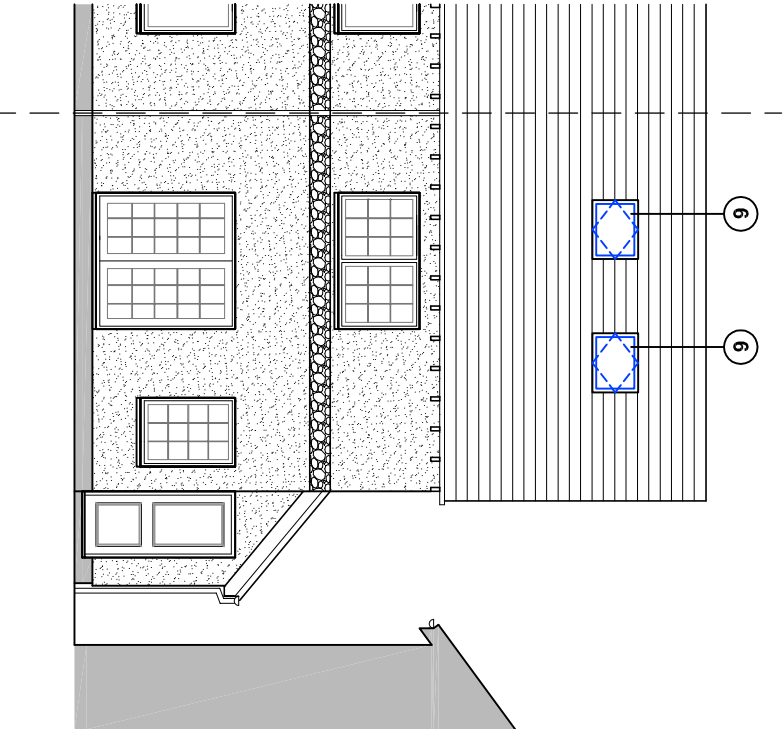

West (front) elevation

Proposed schedule of materials:

- 1 Sky light (Velux or similar product)
- 2 UPVC doors & windows to match existing
- 3 Painted external grade blockwork to match existing
- 4 Aluminum bi-folds
- 5 UPVC roof lantern
- 6 Single ply flat roof with parapet wall detail

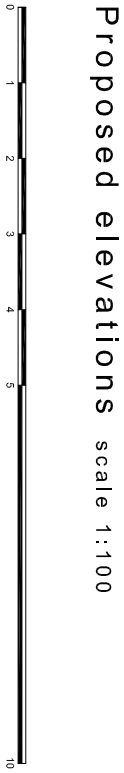

Proposed elevations scale 1:100

For MR & MRS BOND		Title PROPOSED ELEVATIONS		Office Tel: 01243 933732	
Project PROPOSED EXTENSION AT 40 BRIDGEFOOT PATH, EMSWORTH, PO10 7EB		Date JUNE 2020	Drawn JB	Scale 1:100 @ A3	Checked .
Job Number PL382/20		Drawing Number -d1		Revision A	
		Email: admin@jb-architecturedesign.com		Web: www.jb-architecturedesign.com	

