

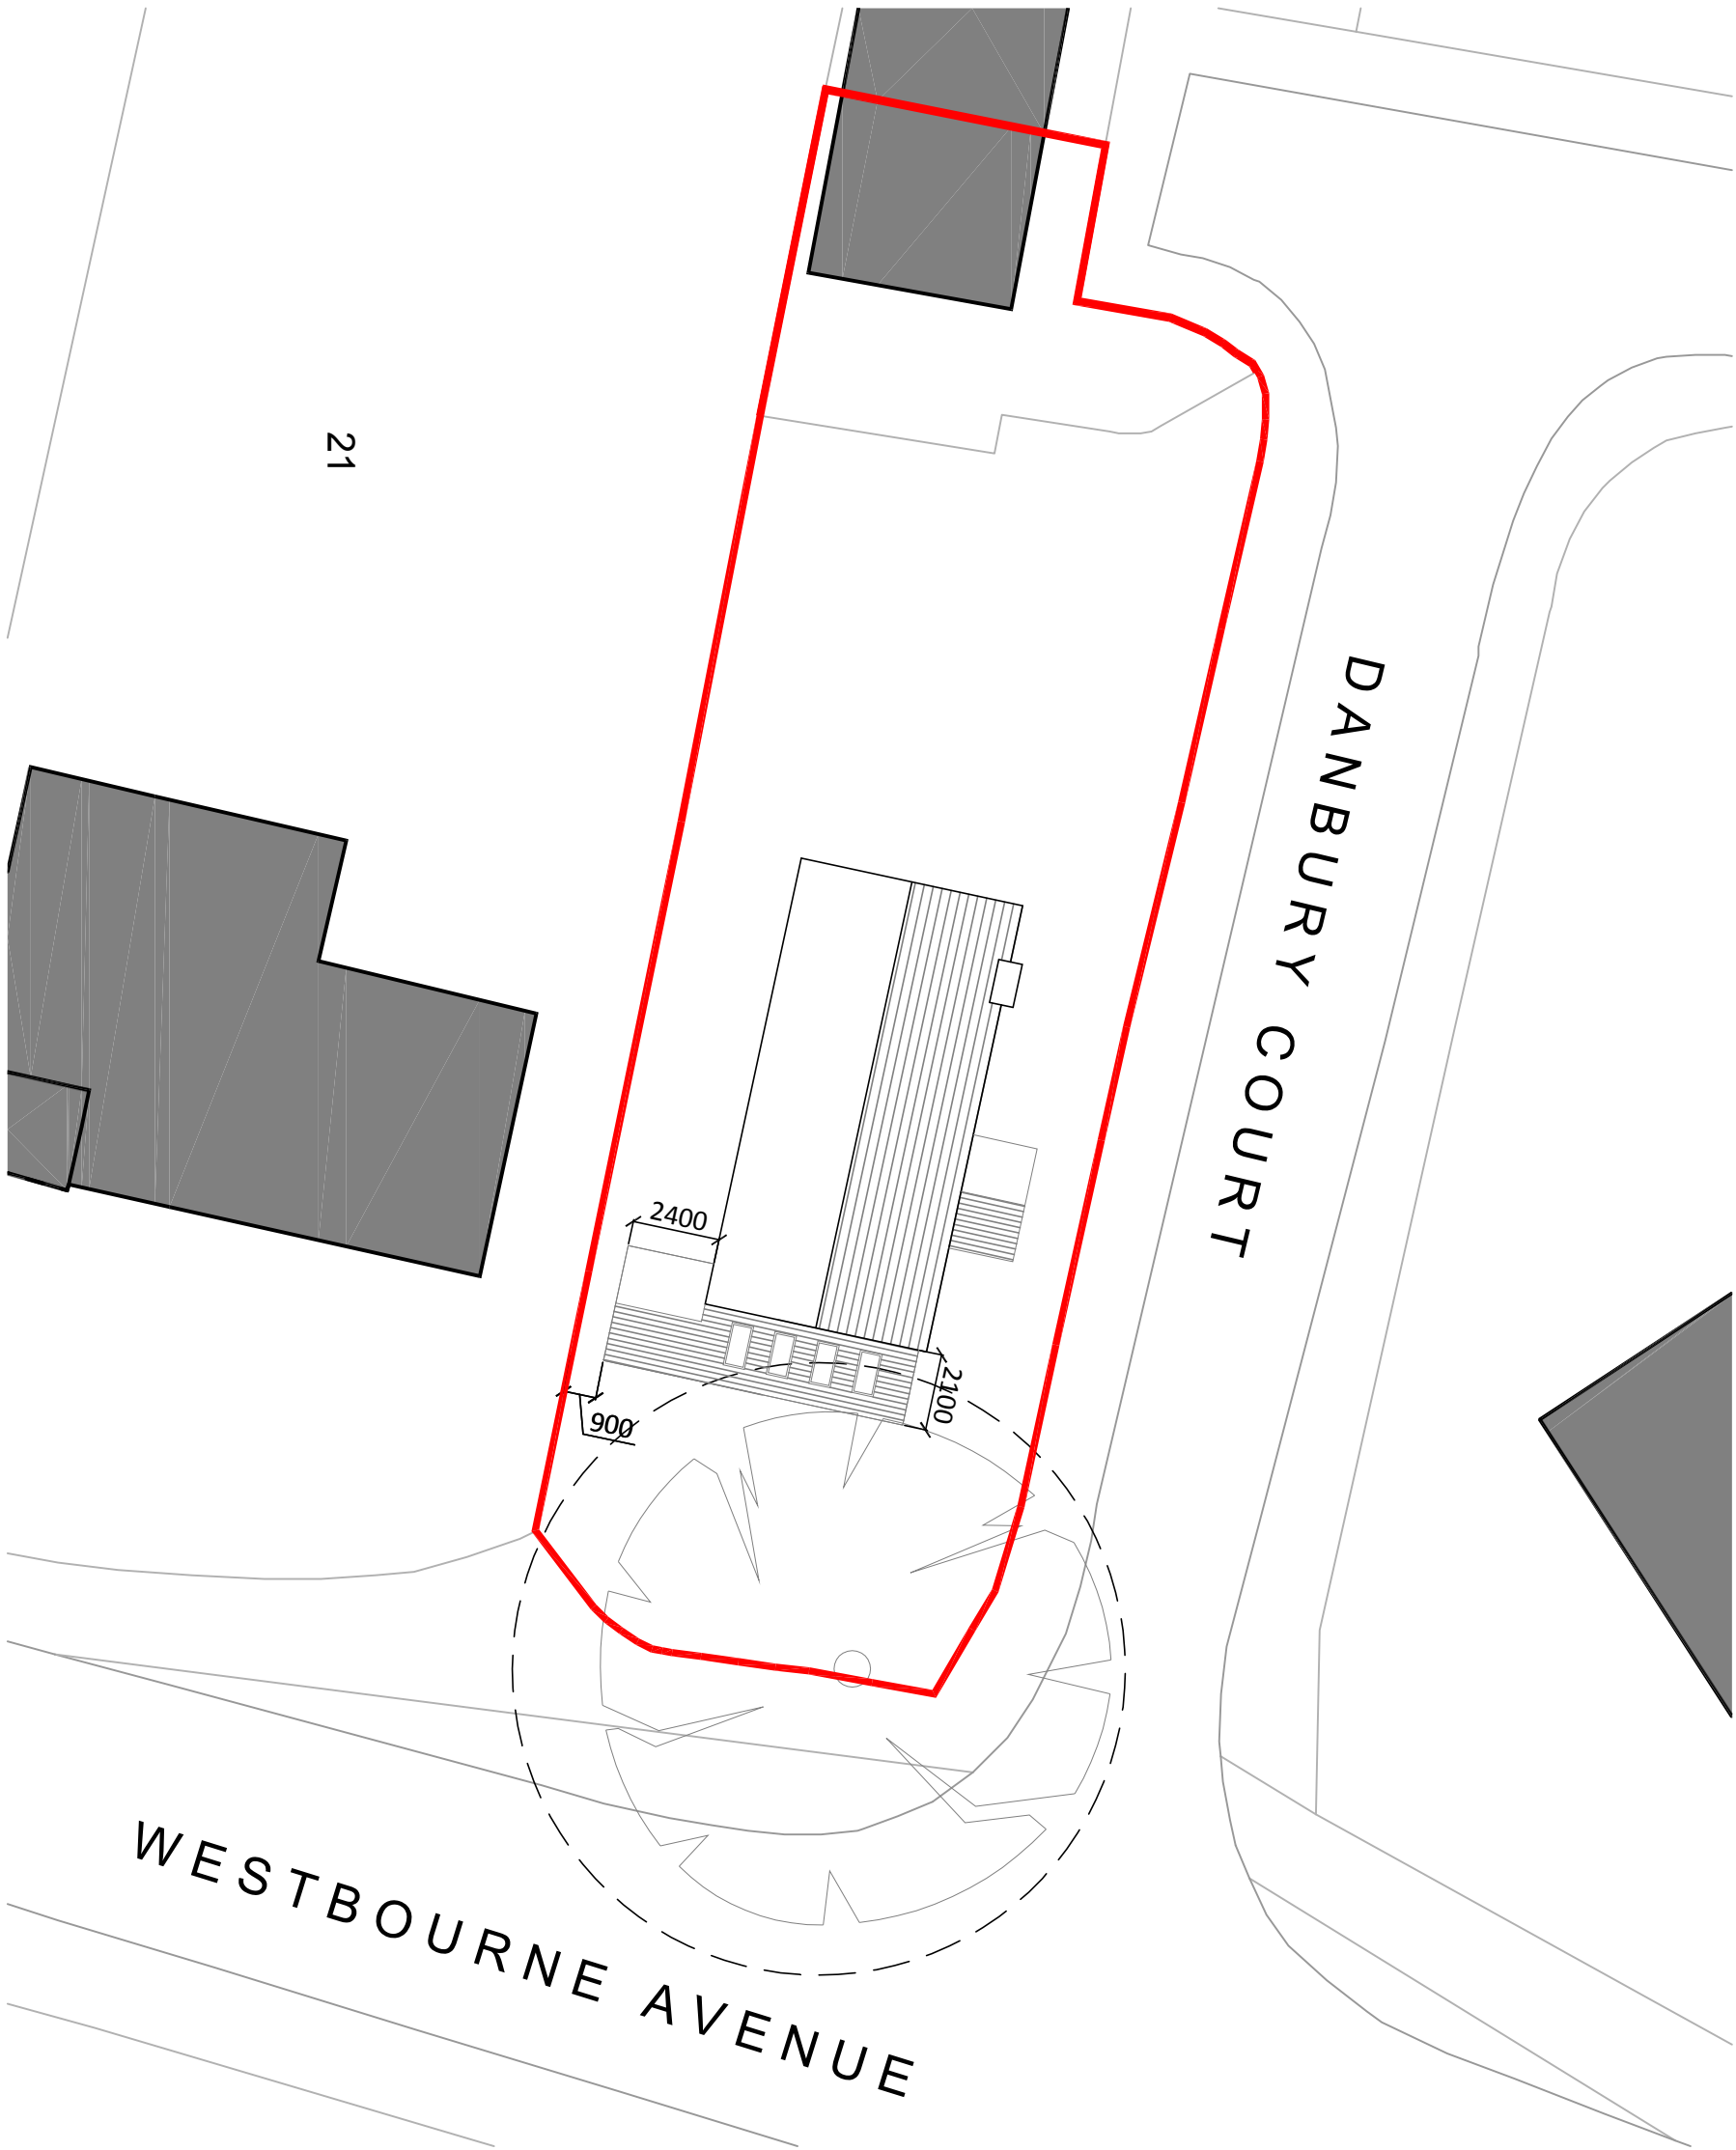


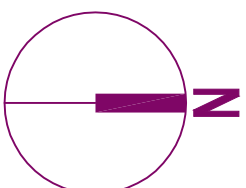

© Crown Copyright 2020. Streetwise Licence No. 100047474

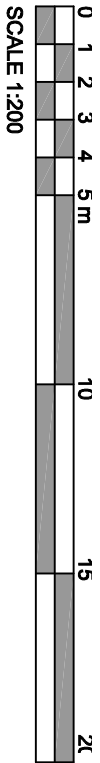

REV.	DATE	DESCRIPTION
REFERENCES TO DRAWING NUMBERS INDICATE THE FOLLOWING		
P= PRELIMINARY W= WORKING A= AS BUILT		
DO NOT SCALE/DIM OFF THESE DRAWINGS. USE WRITTEN DIMENSIONS AND NOTES TO BE CHECKED ON SITE PRIOR TO COMMENCEMENT OF WORK.		

Site Block Plan

DRAWING STATUS: **PLANNING ISSUE**

1 Danbury Court
Emsworth
Hampshire

DATE		SCALE @ AS	
May 20		1:200	
JOB NO.		DRAWING NO.	
P 2010		02	



Birch Wood Design

 Birch Wood Design