Key:

ELECTRIC CHARGING POINT

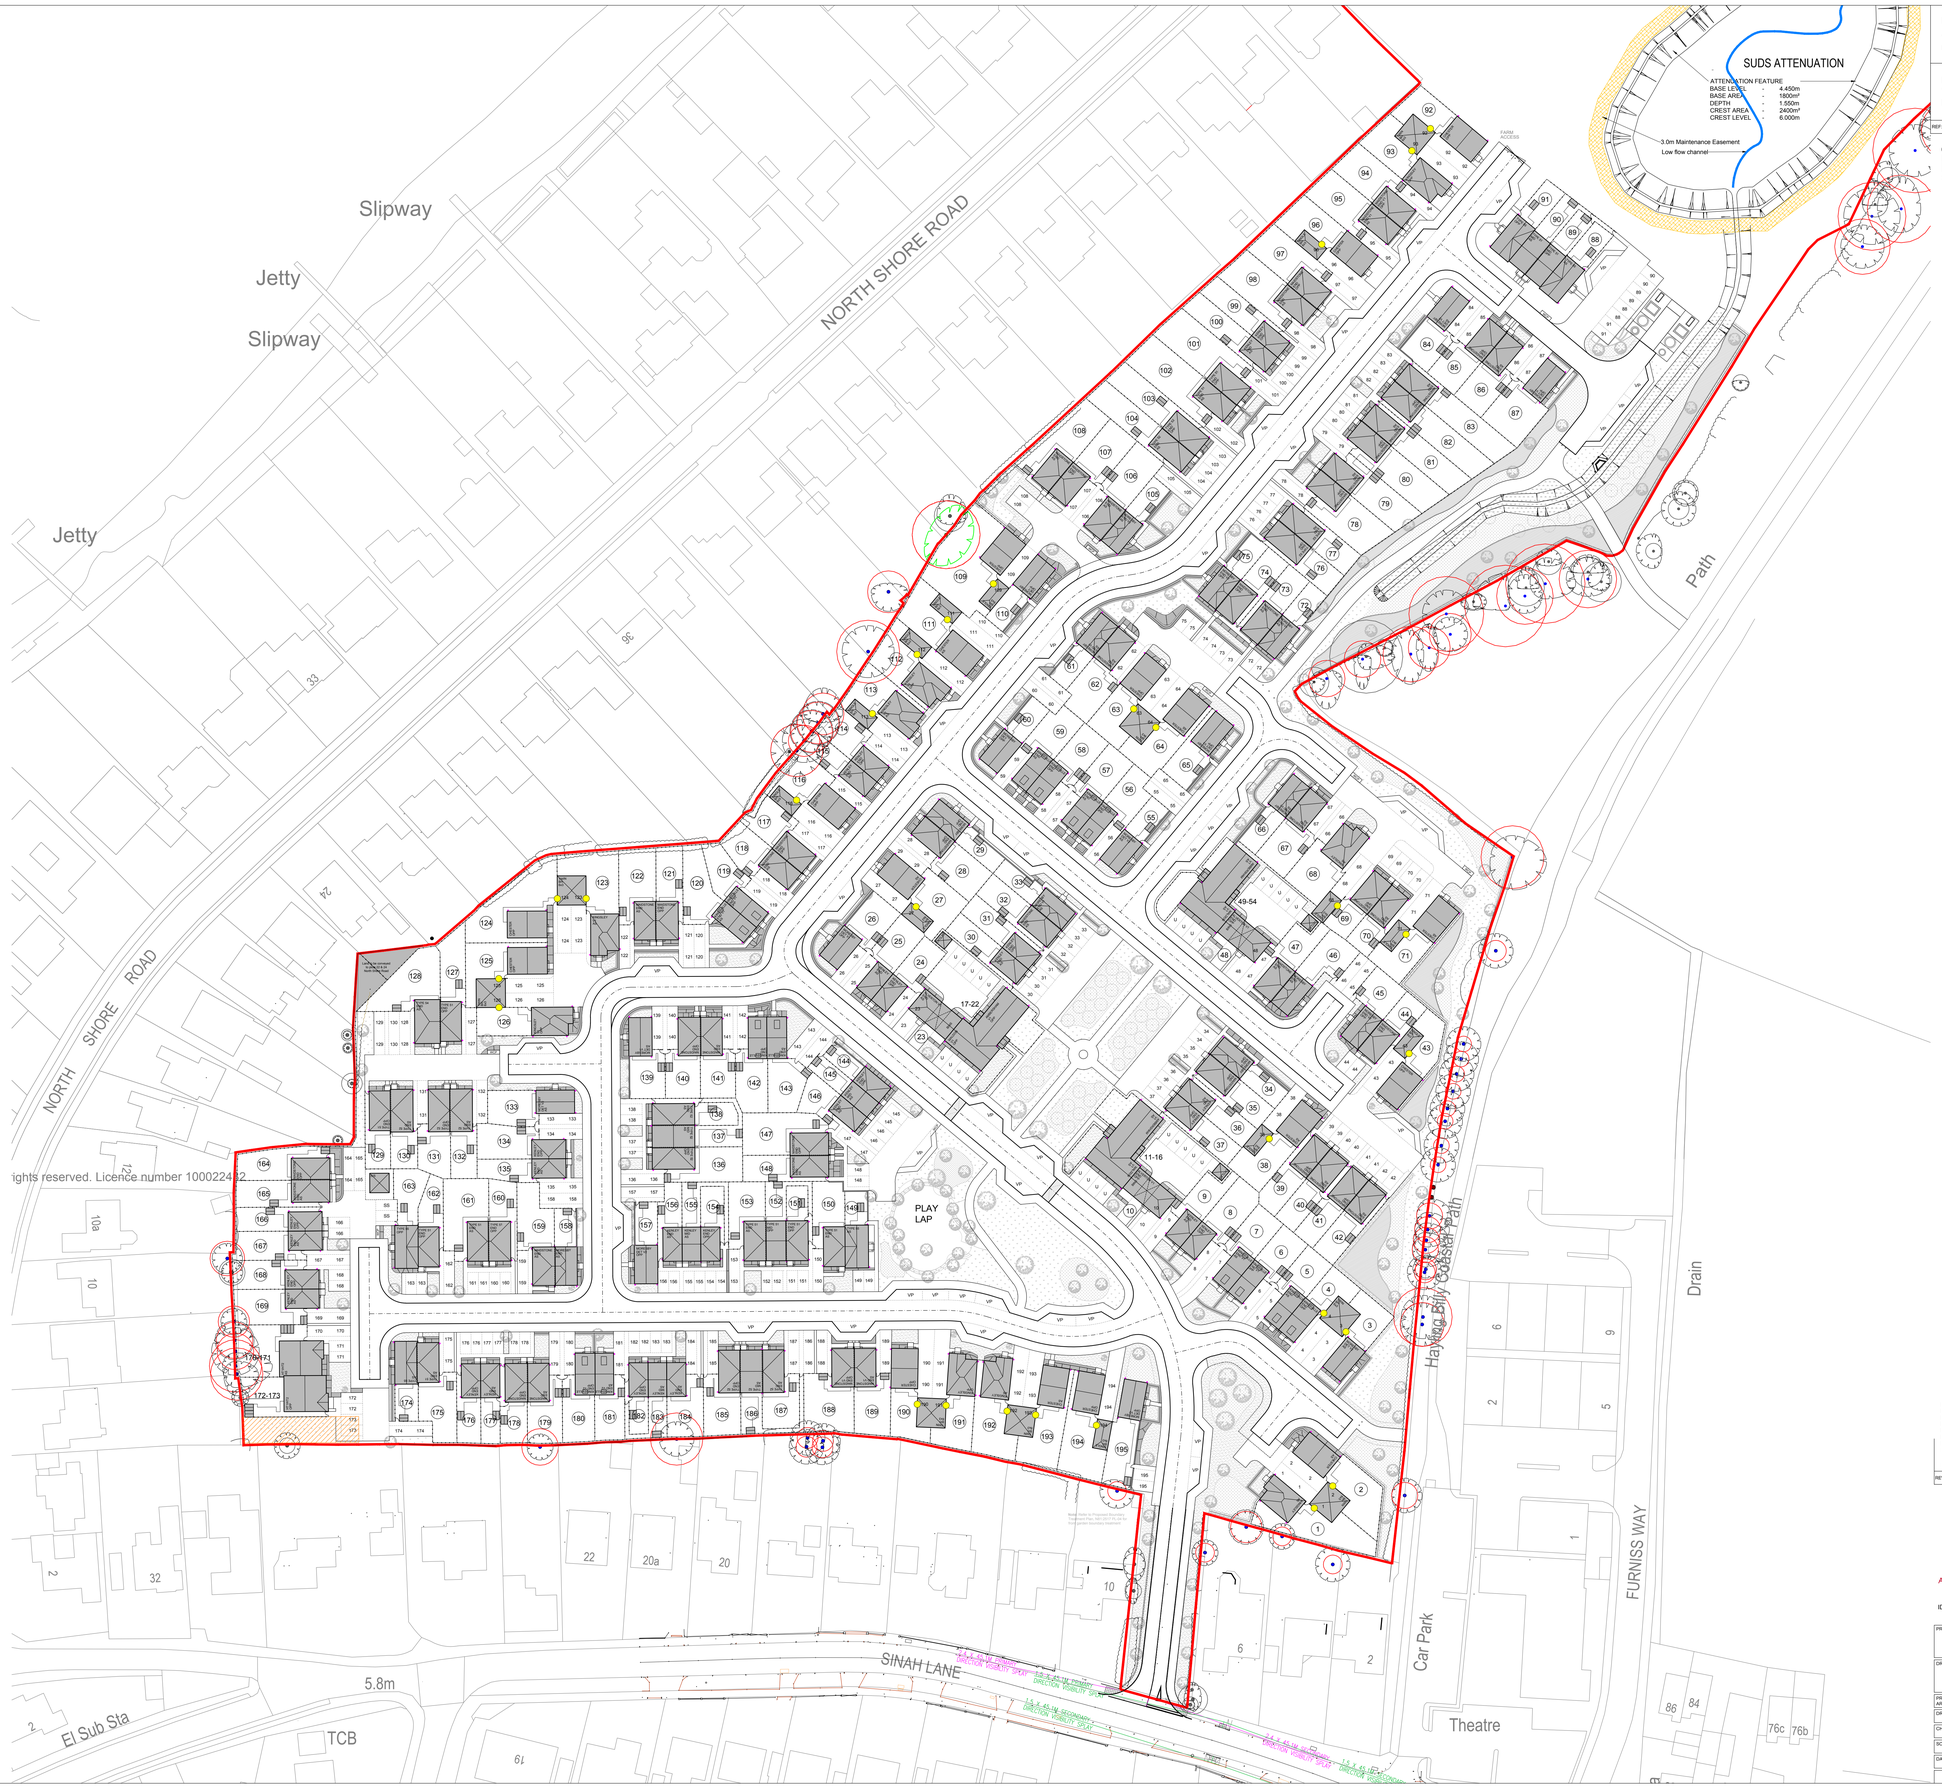

DO NOT SCALE
All dimensions to be checked on site and Architect to be notified of any discrepancies prior to commencement

DESIGNER'S RISK ASSESSMENT
Construction (Design and Management) Regulations 2015

RESIDUAL RISKS:

REF:	DESCRIPTION	DATE:

0 5 10 20 50 metres
Scale 1:500 @ A0

N W E S

BARRATT HOMES

REVISION	DATE	DESCRIPTION	CHECKED
P8	23/04/20	Updated to correspond with latest layout SL-01 P8 KT	
P7	17/04/20	Updated to correspond with latest layout SL-01 P8 KT	
P6	04/03/20	Updated to correspond with latest layout SL-01 P7 KT	
P5	13/12/19	Updated to correspond with latest layout SL-01 P6 KT	
P4	13/12/19	Updated to correspond with latest layout SL-01 P5 KT	
P3	20/11/19	Updated to correspond with latest layout SL-01 P4 KT	
P2	11/09/19	Updated to correspond with latest layout SL-01 P3 KT	
P1	09/09/19	Charging points omitted from affordable units at client request. Issued for planning KT	
D1	06/09/19	First issue KT	

idp PARTNERSHIP NORTHERN

ARCHITECTURE | MASTERPLANNING | URBAN DESIGN

IDPartnership Northern, St Jude's, Barker Street, Shieldfield, Newcastle upon Tyne, NE2 1AS
T: +44 (0)191 261 4442 | W: idpartnership.com | E: info@idpartnership-northern.com

PROJECT / CLIENT: Sinah Lane, Hayling Island for BDW Southampton

DRAWING TITLE: Electric Charging Point Plan

PROJECT ARCHITECT: KD	PROJECT NO: N81:2517	DRAWING REVISION: P8
DRAWN BY: KT	DRAWING NO: PL-13	
CHECKED: IDP		
SCALE: 1:500 @ A0	DRAWING STATUS: PLANNING	
DATE: Sept 2019		

COPYRIGHT : IDPartnership Northern