



**PROPOSED SIDE & REAR ADDITIONS.
11, CHICHESTER AVENUE, HAYLING IS, HANTS.
FOR MR & MRS D. MCGREGOR**

HAVANT BOROUGH COUNCIL
20 JAN 2020
RECEIVED

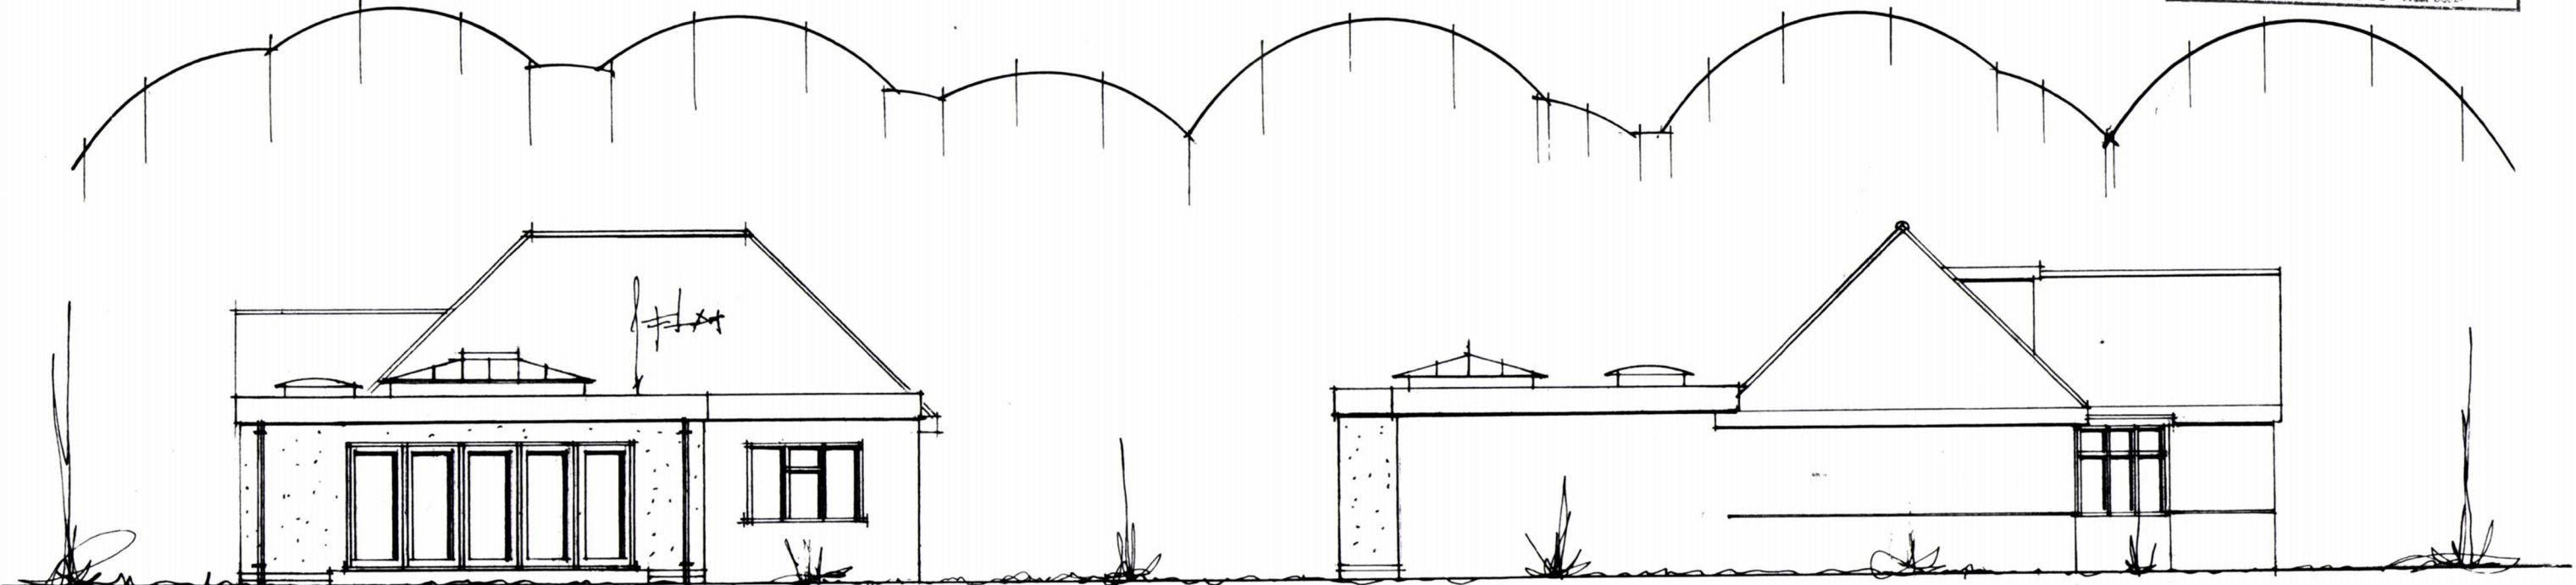

rear

side

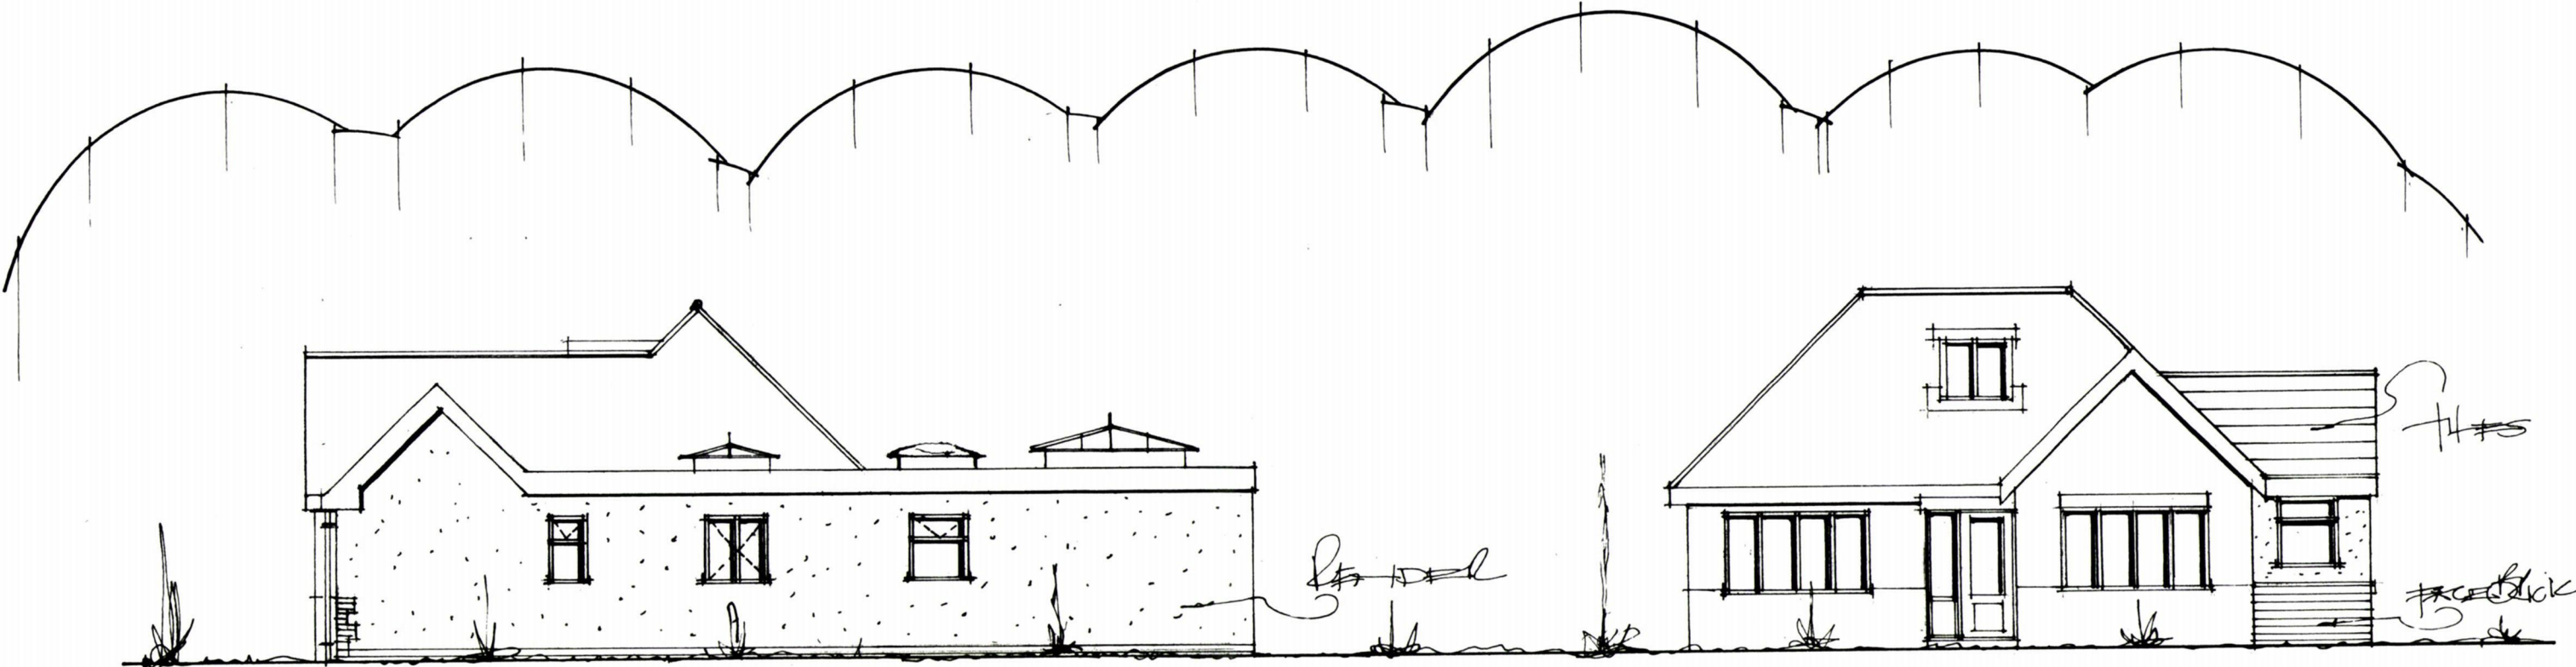

side

front

date jan 20
scale 1:100

RE-SITE METER AND BOX
TO CLIENTS CHOICE

PROPOSED ELEVATIONS

PETER J WALKER
ISLAND DESIGN
182, SEAFRONT, HAYLING ISLAND, HANTS.
PO11 9AN
TEL: 02392467571