



16 Woodville Road, Bedhampton

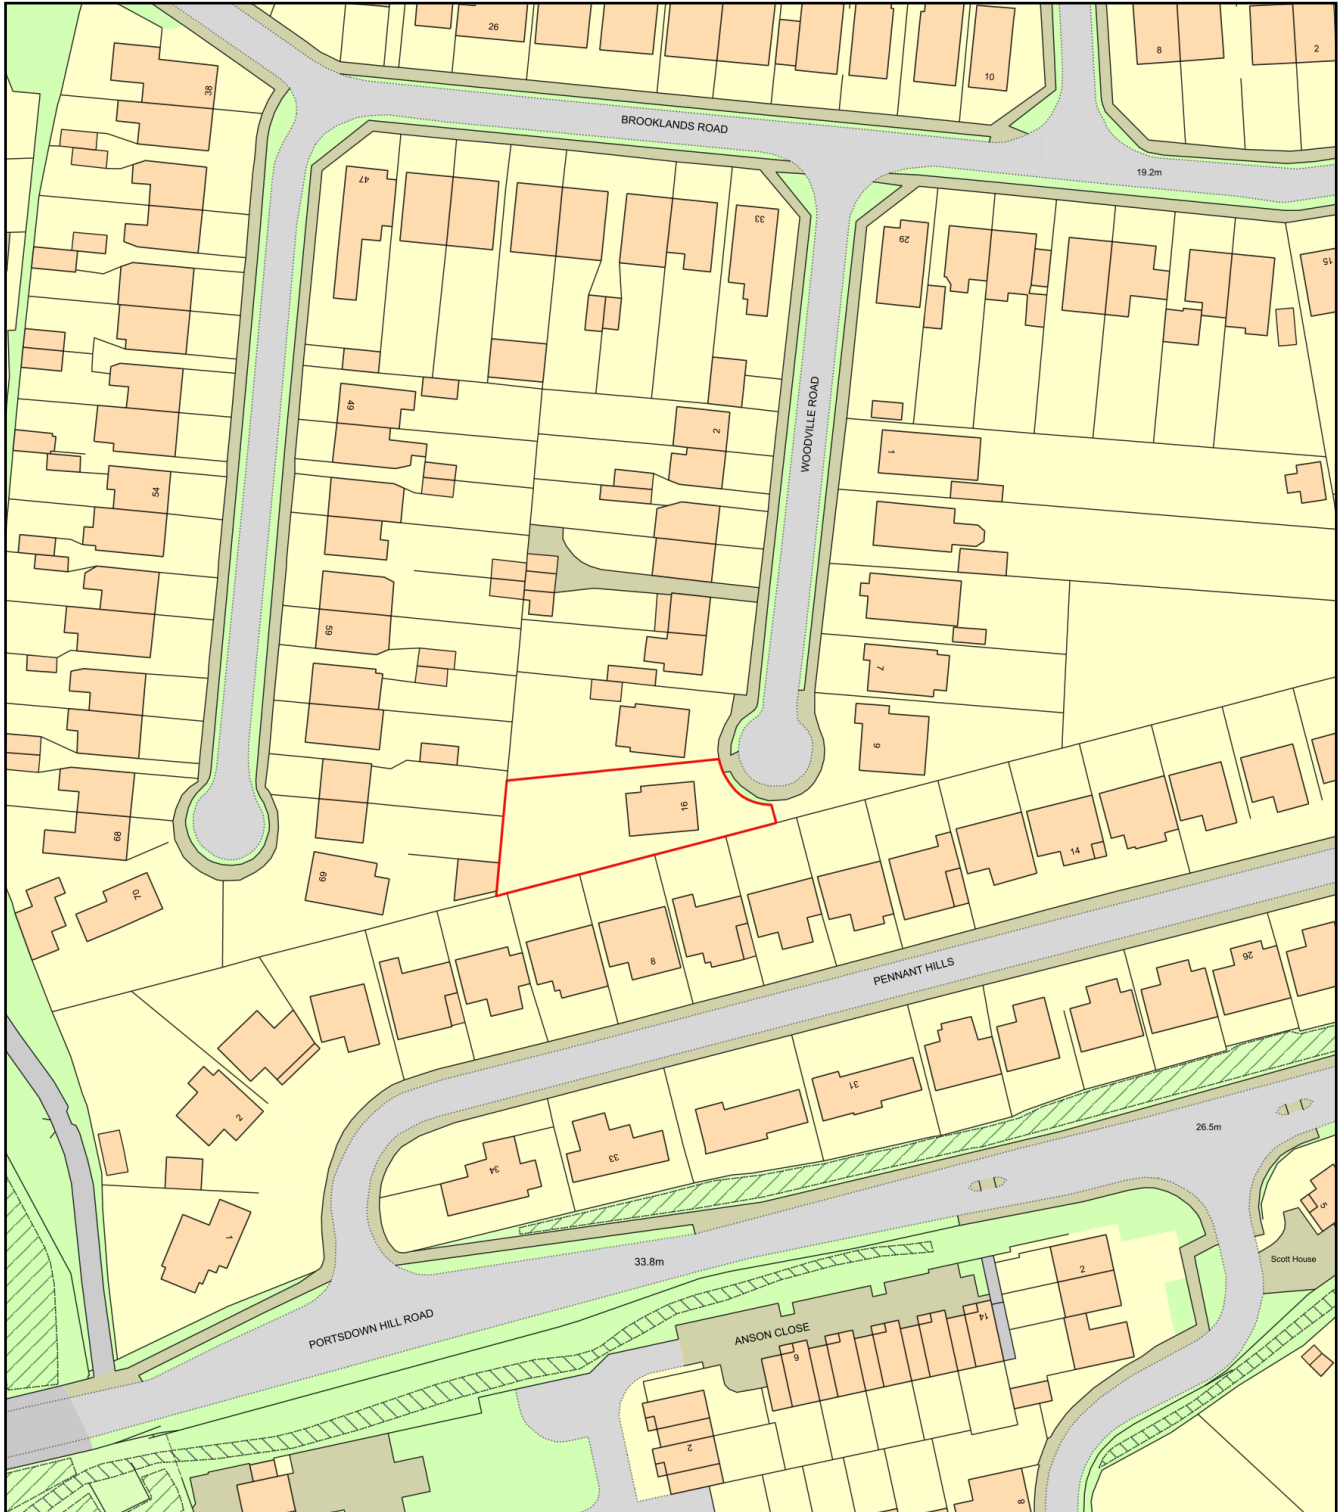

0 50
Metres

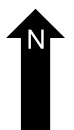

Plan Produced for: Thorns Young Architectural

Date Produced: 22 Sep 2020

Plan Reference Number: TQRQM20266130507895

Scale: 1:1250 @ A4