


23 Longwood Avenue, Waterloo - 4088.20.CC

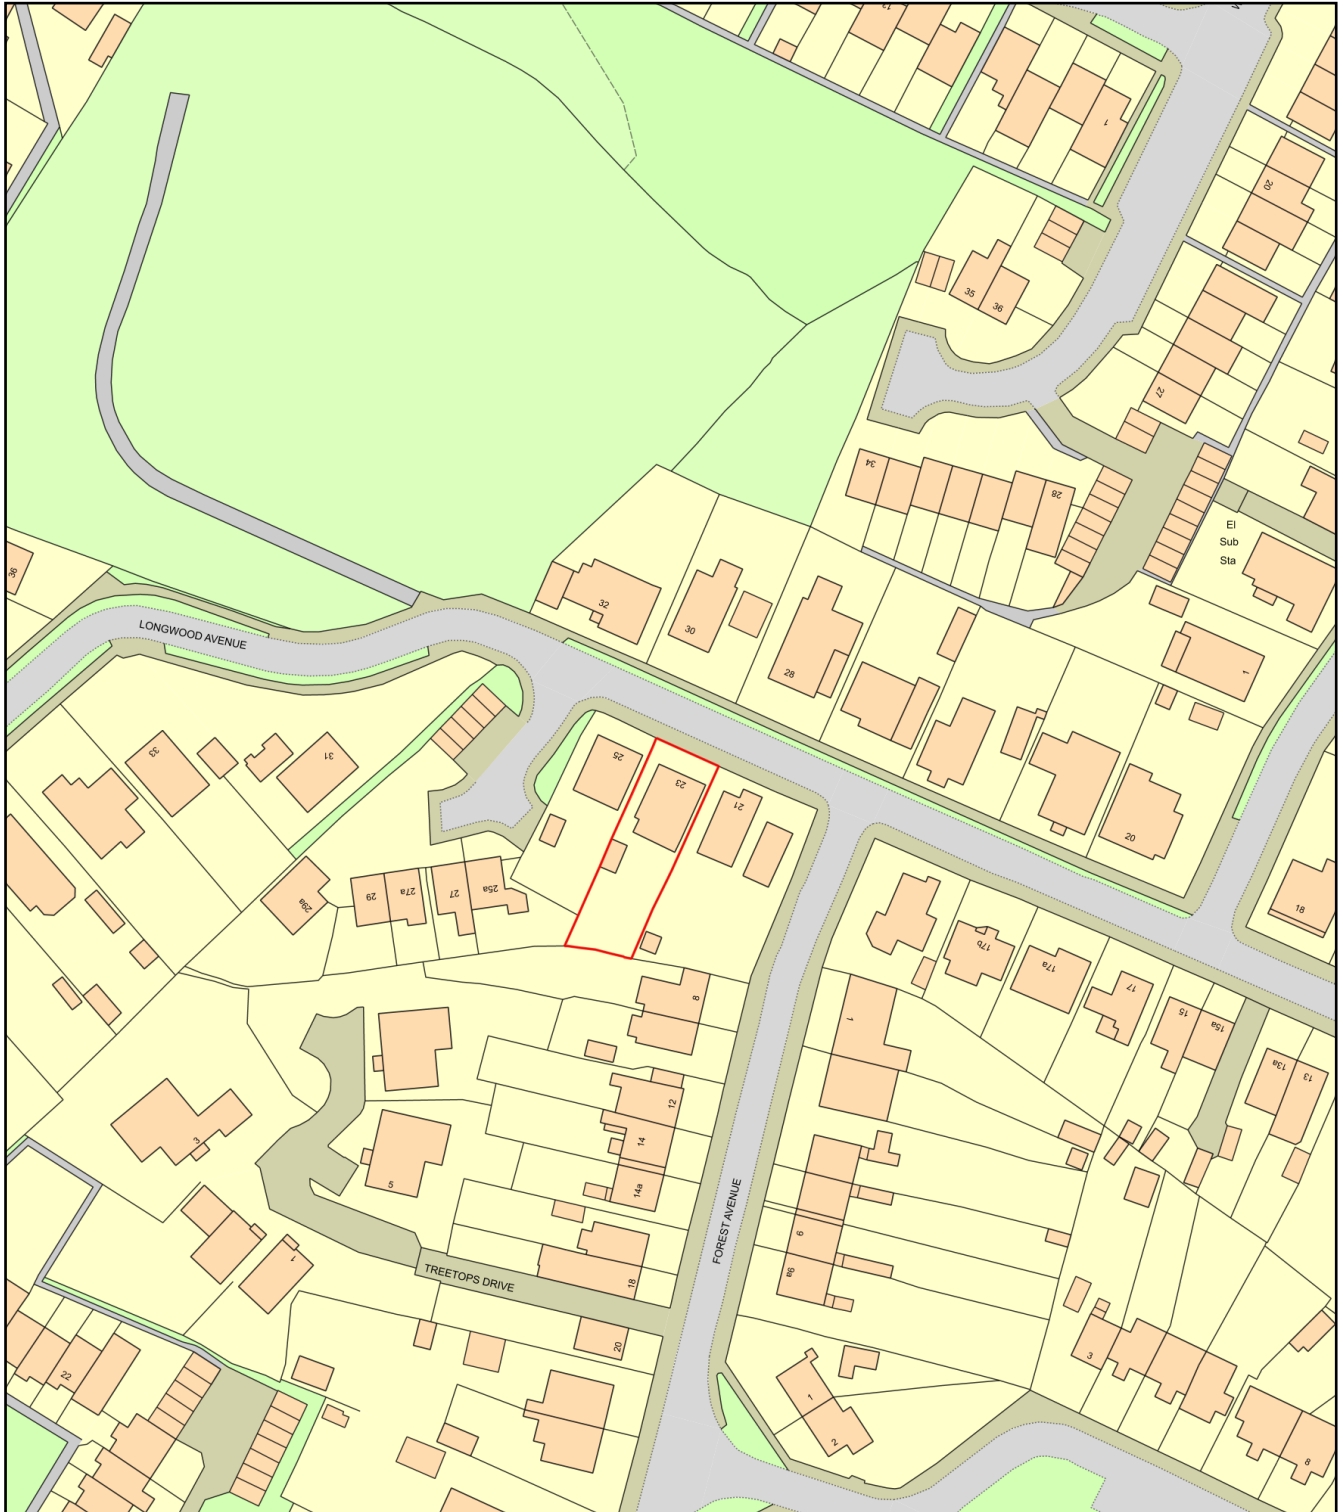

0 50
Metres



Plan Produced for: Thorns Young Architectural

Date Produced: 12 Jun 2020

Plan Reference Number: TQRQM20164100247675

Scale: 1:1250 @ A4