



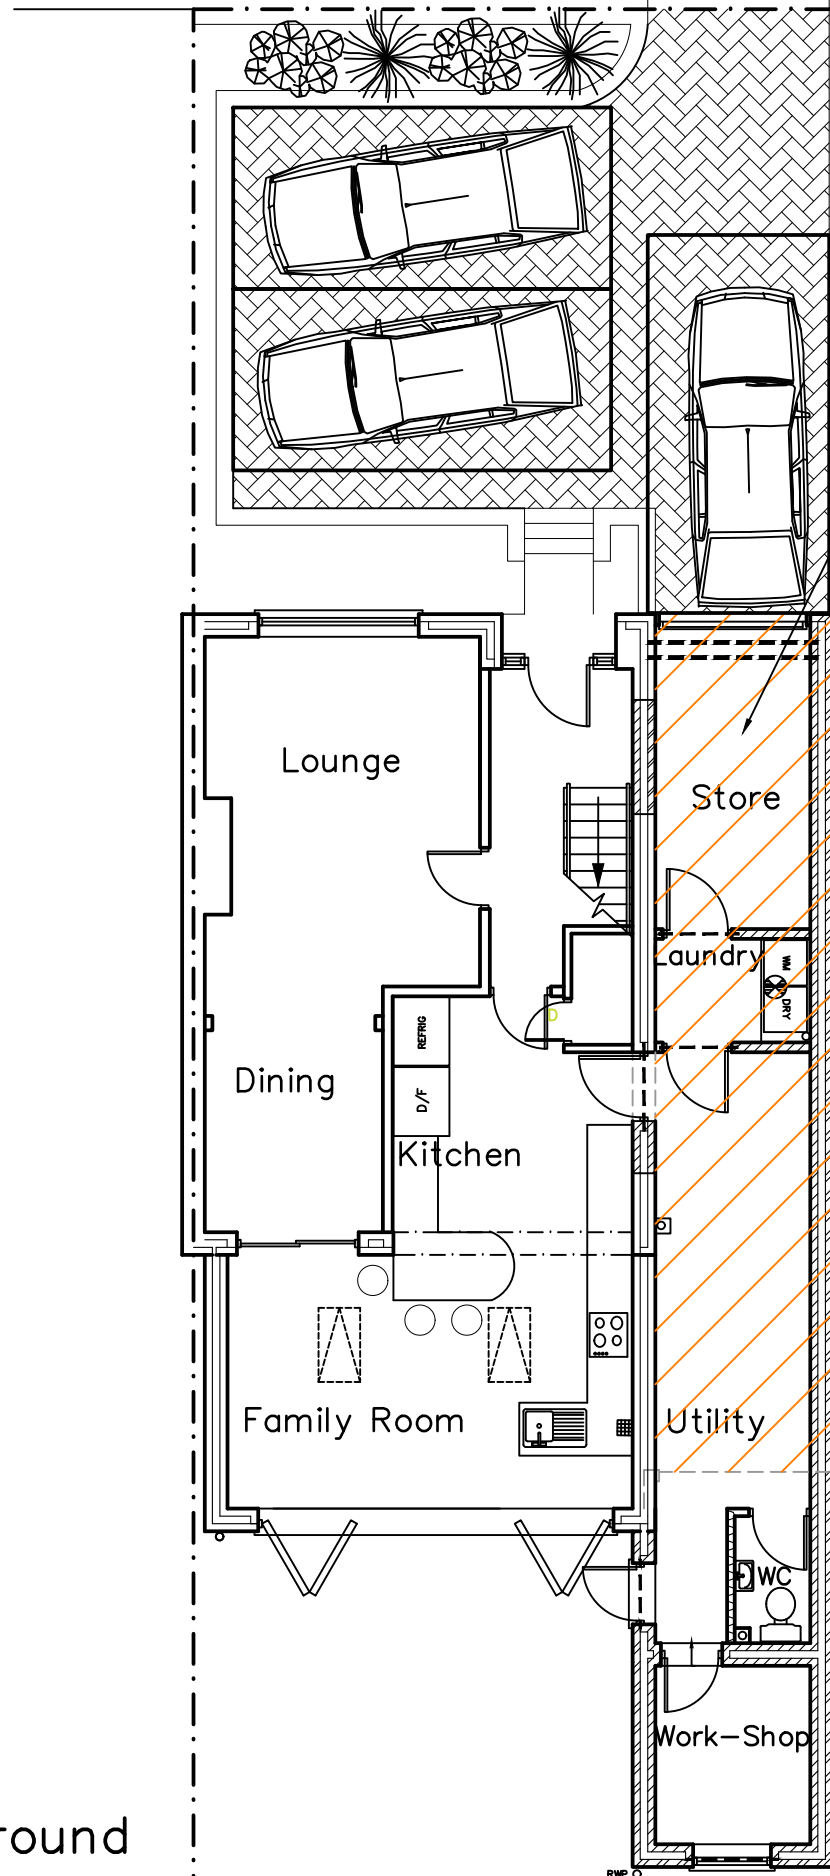

Ground

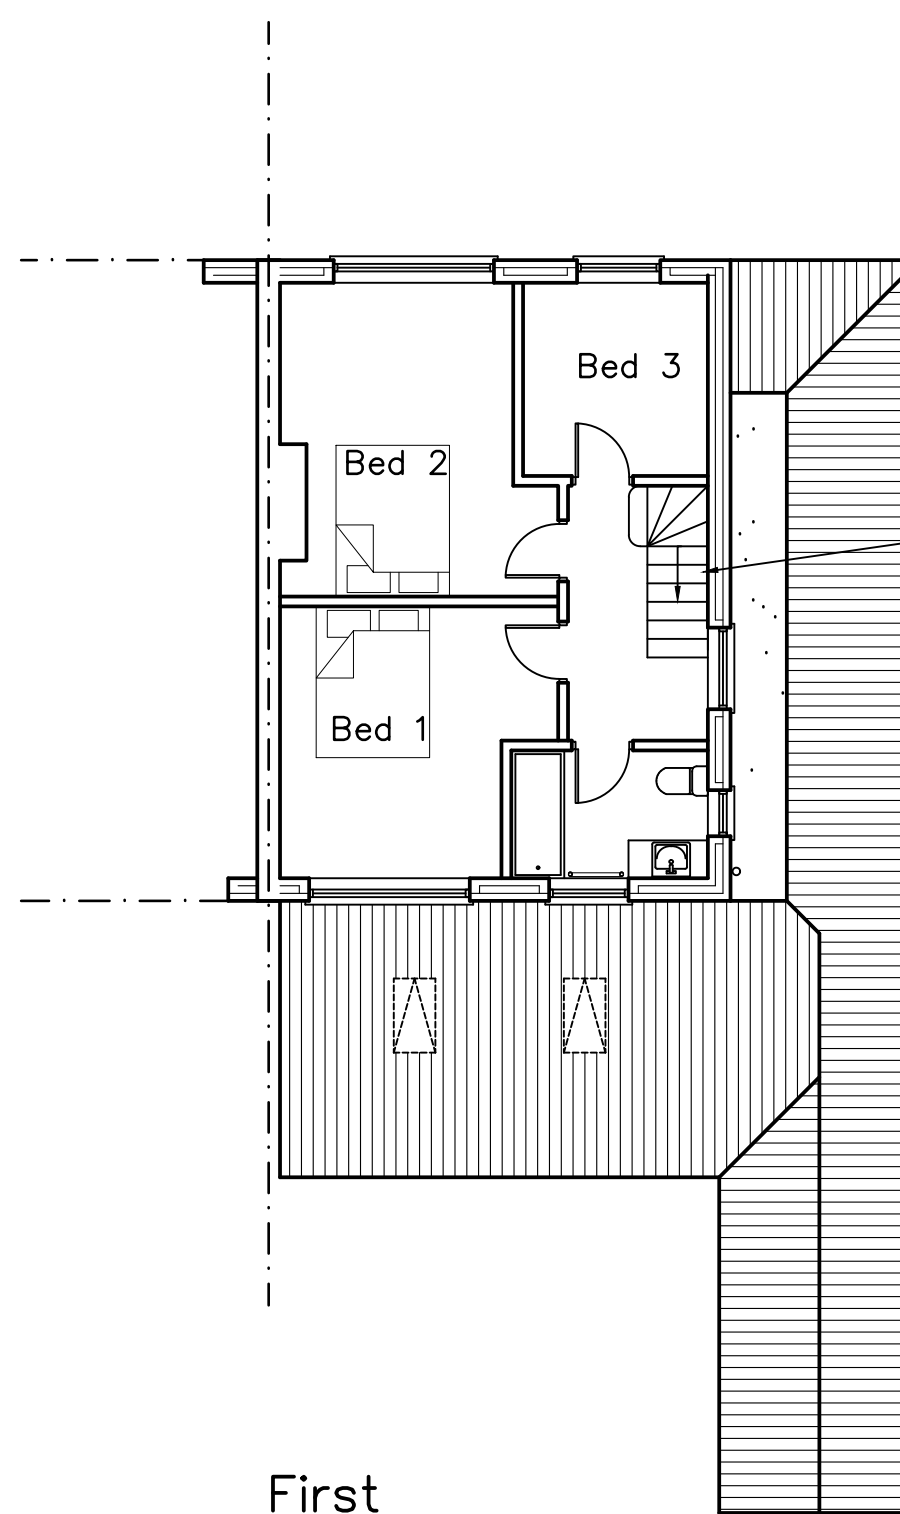

First



56 Penk Ridge,
Farlington,
P09 3LU

Proposed Plans
Loft Conversion
Ground & First

CAD

Critchley Architecture And Design
Contact: 01935 424 993 | info@cadonline
The Old Brewery, 155 South Street, Havant, PO9 1BU

Revisions
a) Loft omitted. 31/03/20
b)
c)
d)

Scale A1 = 1:50
A3 = 1:100
Drawn CAL
Date 09/03/20

1522-432

A