

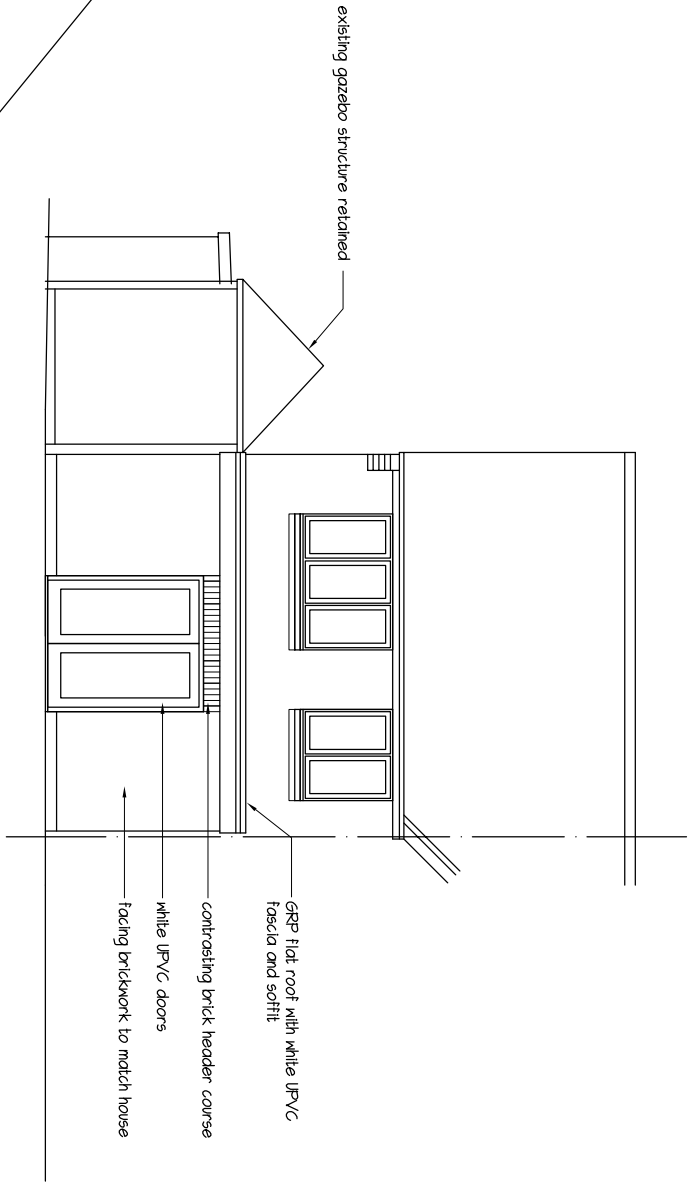



PHYSICAL SCALE IN METERS @ 1:100

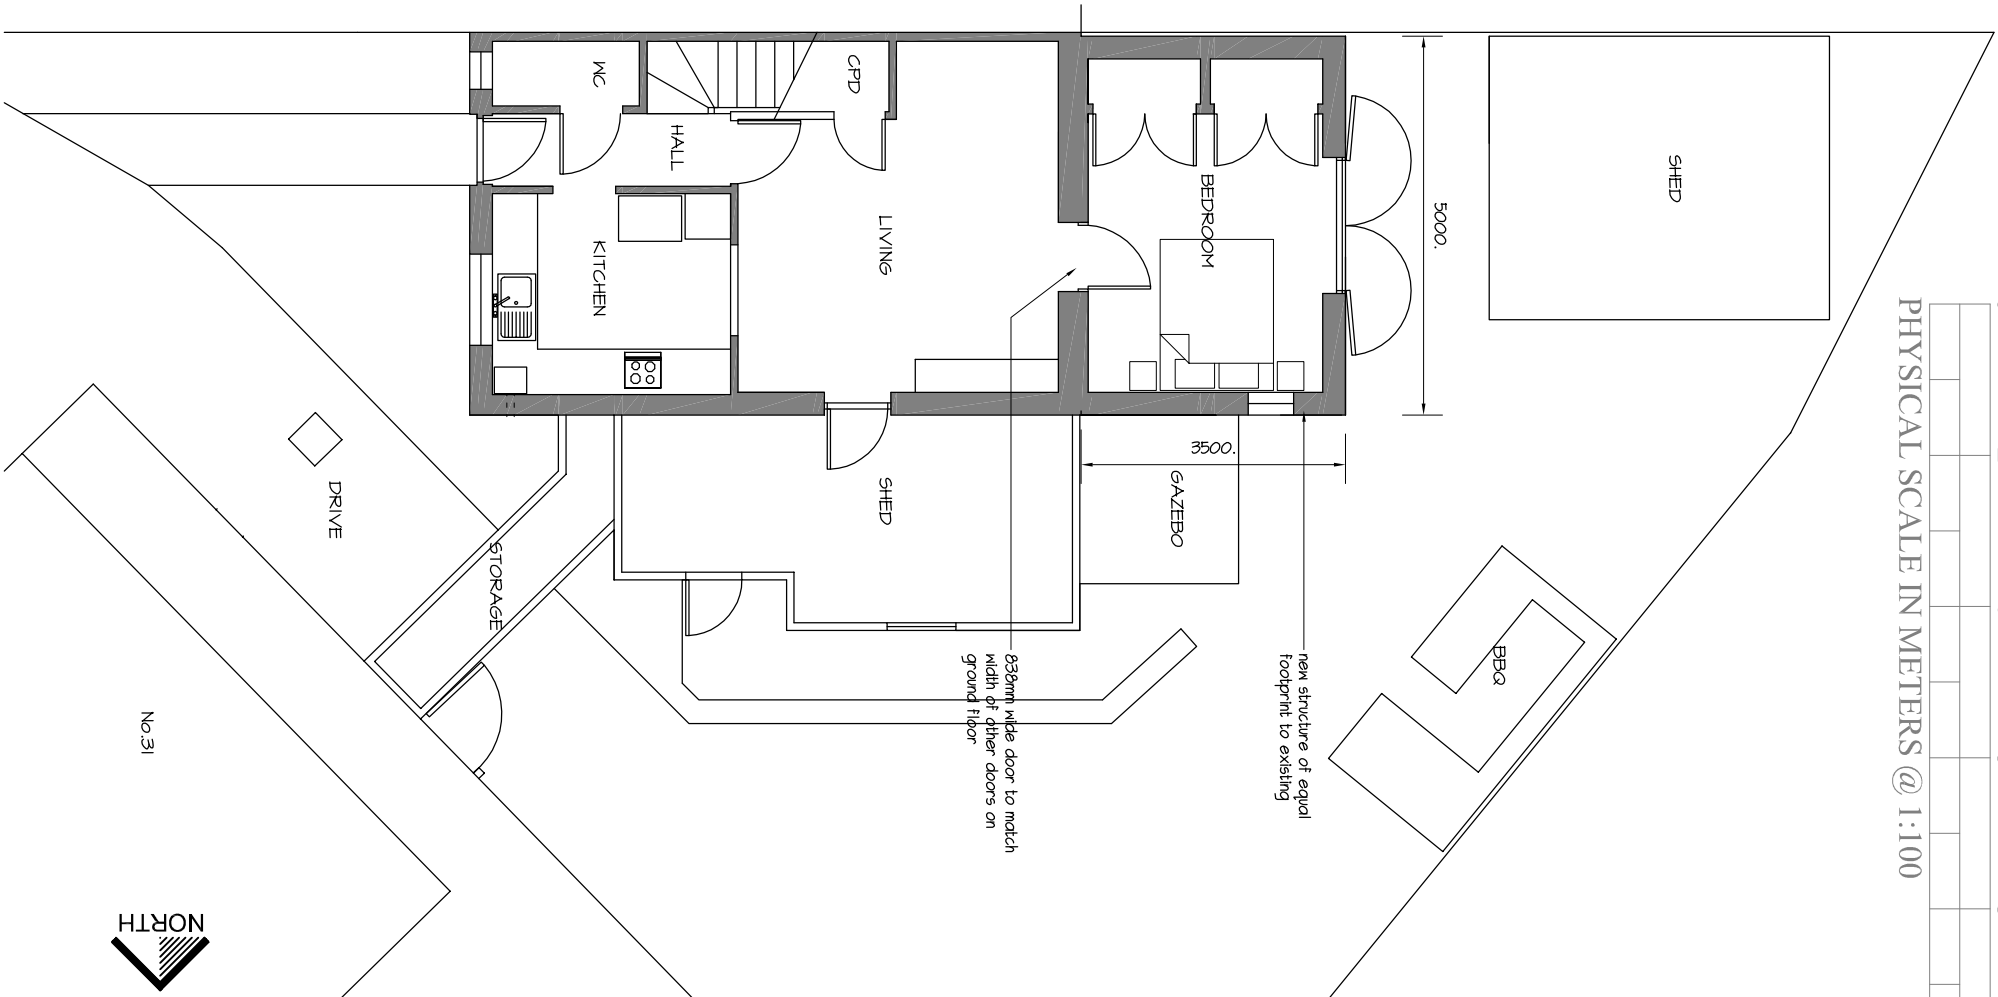


Proposed West (rear)

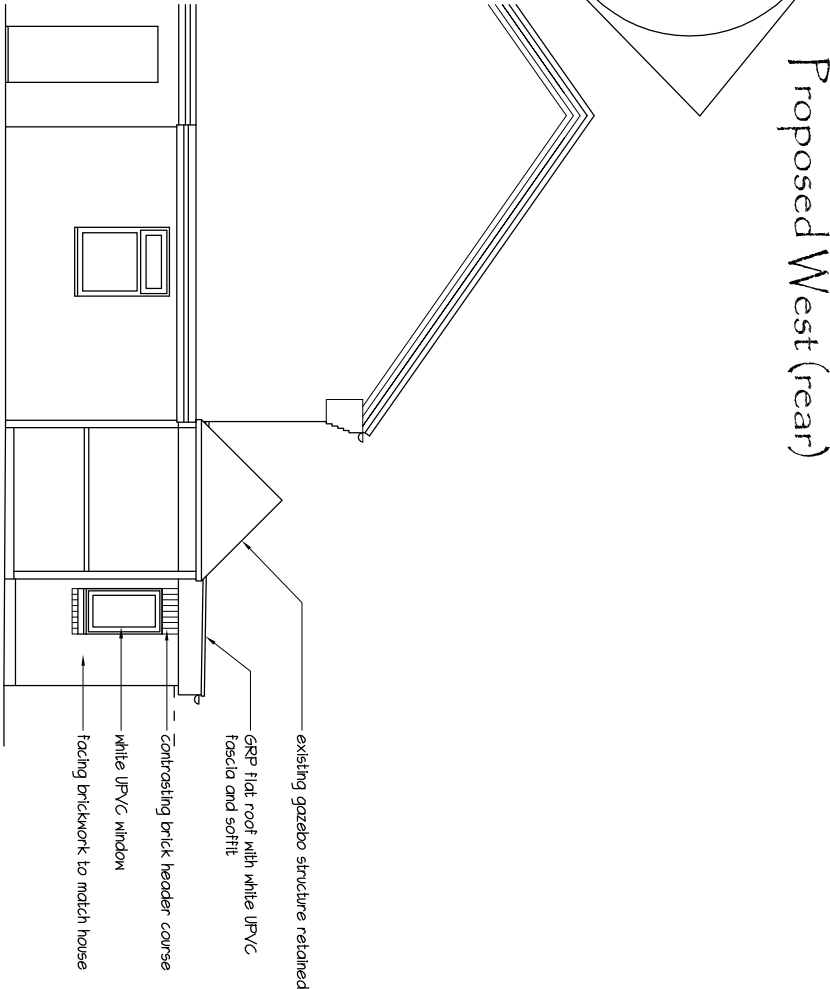

Proposed North

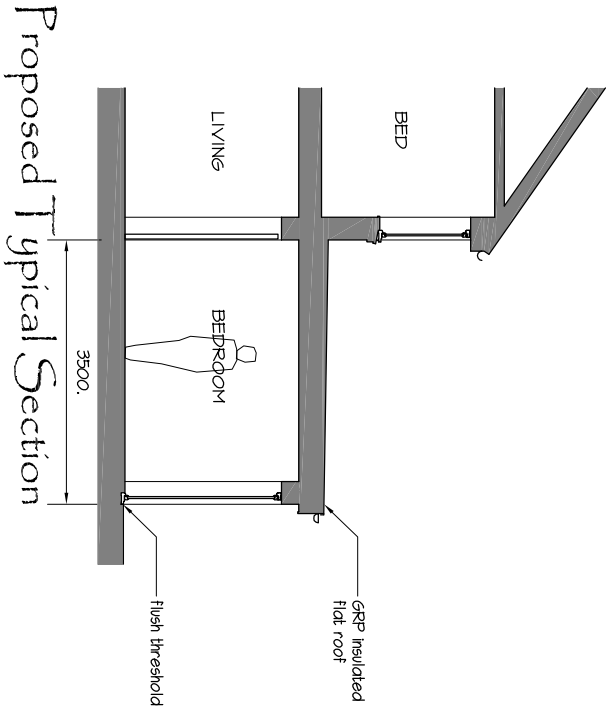

Proposed Typical Section

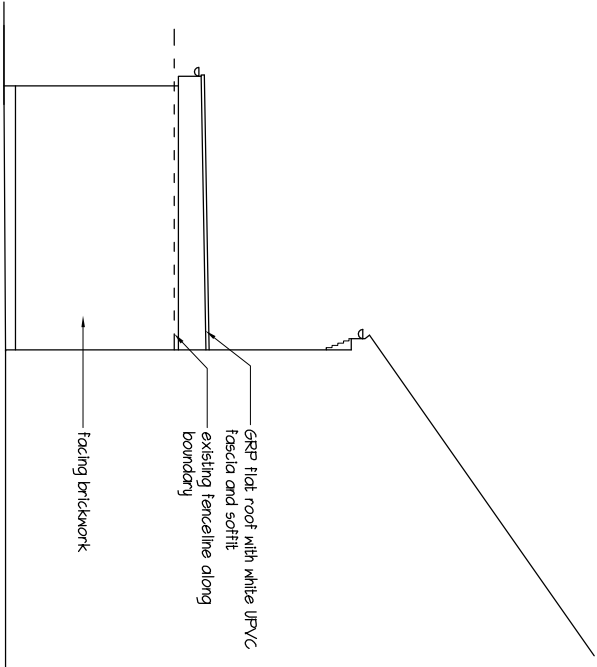

Proposed South

NOTES:
This drawing has been produced solely for PLANNING/DESIGN.
Do not Scale from this Drawing except for planning purposes.
Any drainage shown is presumed and to be checked on site
before commencement of works.
This drawing is the copyright of MF Designs Ltd.

mf designs ltd

Chartered Architects



36 Grove Road • Havant • Hampshire • PO9 1AR
Director: Martin Farrer RIBA • Co Registration No.4507379

U/f 02392 470967
e admin@mfdesigns.org.uk

Date: Feb 2020 Job No: 3237
Scale: 1:100 Dwg No: P_01

Proposed Ground

REPLACEMENT REAR EXTENSION - 27 Hobby Close, Weacock, Waterlooville. PO8 9AY