


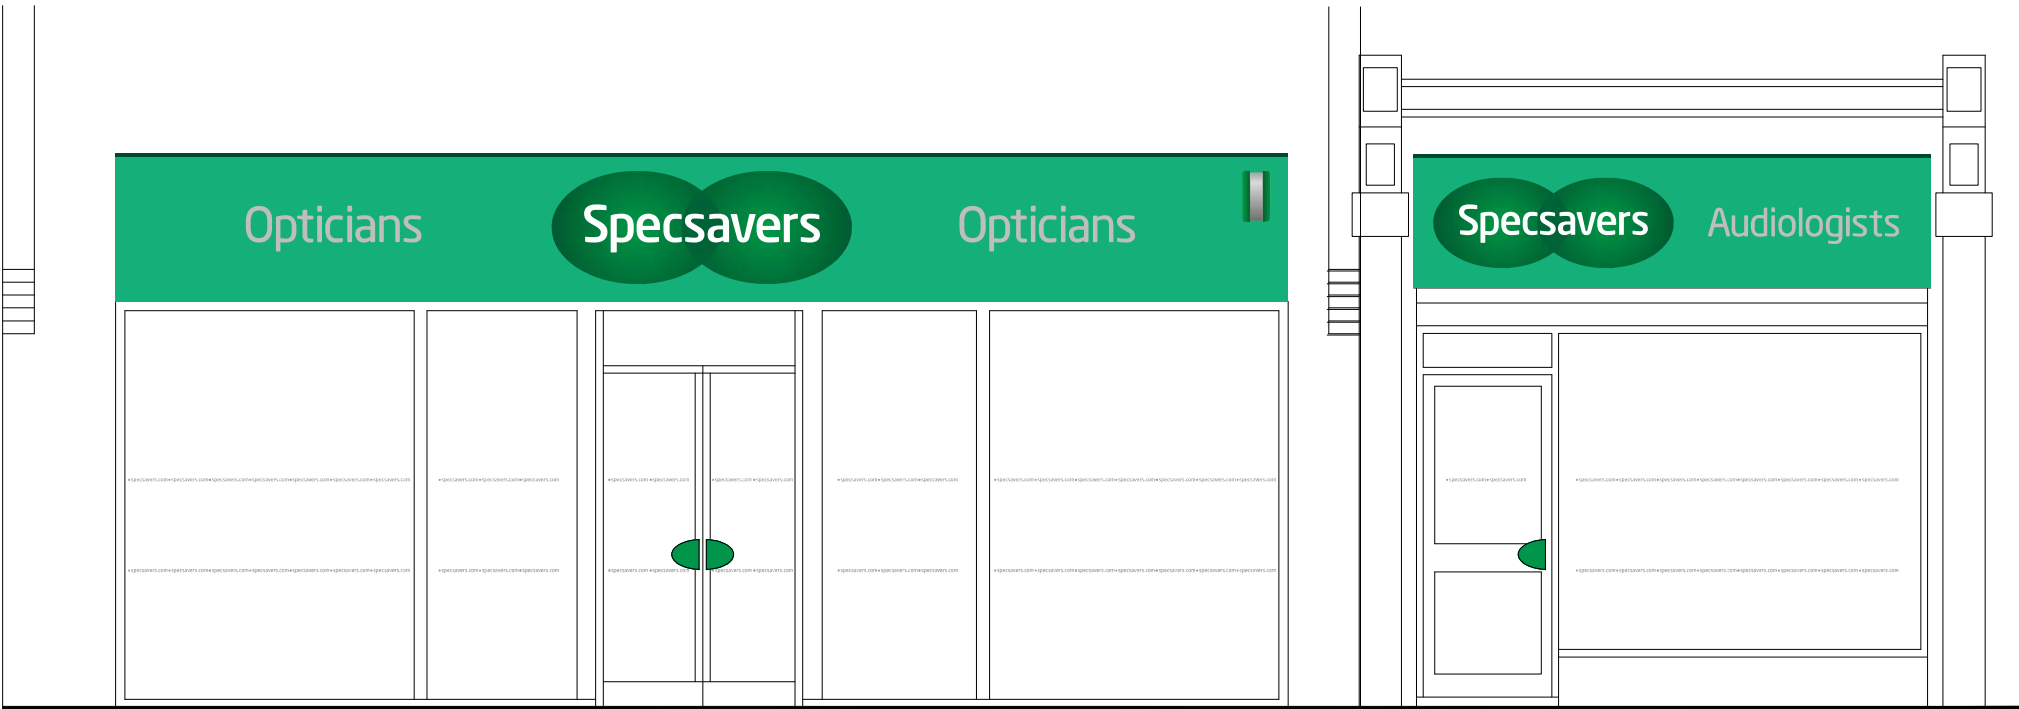

Scale:1:50@A3

0m 1m 2m 3m 4m 5m



Site Address

36-38 West Street
HAVANT
PO9 1PG

Page Number

2 of 5

Job Number

99329

Revision

Rev A: survey sizes added

Drawn by

MB

Date

18.02.20

Drawing number

99329/2

Signscope

T: +44 (0) 1843 850800 - F: +44 (0) 1843 853537
Email: sales@signscope.com