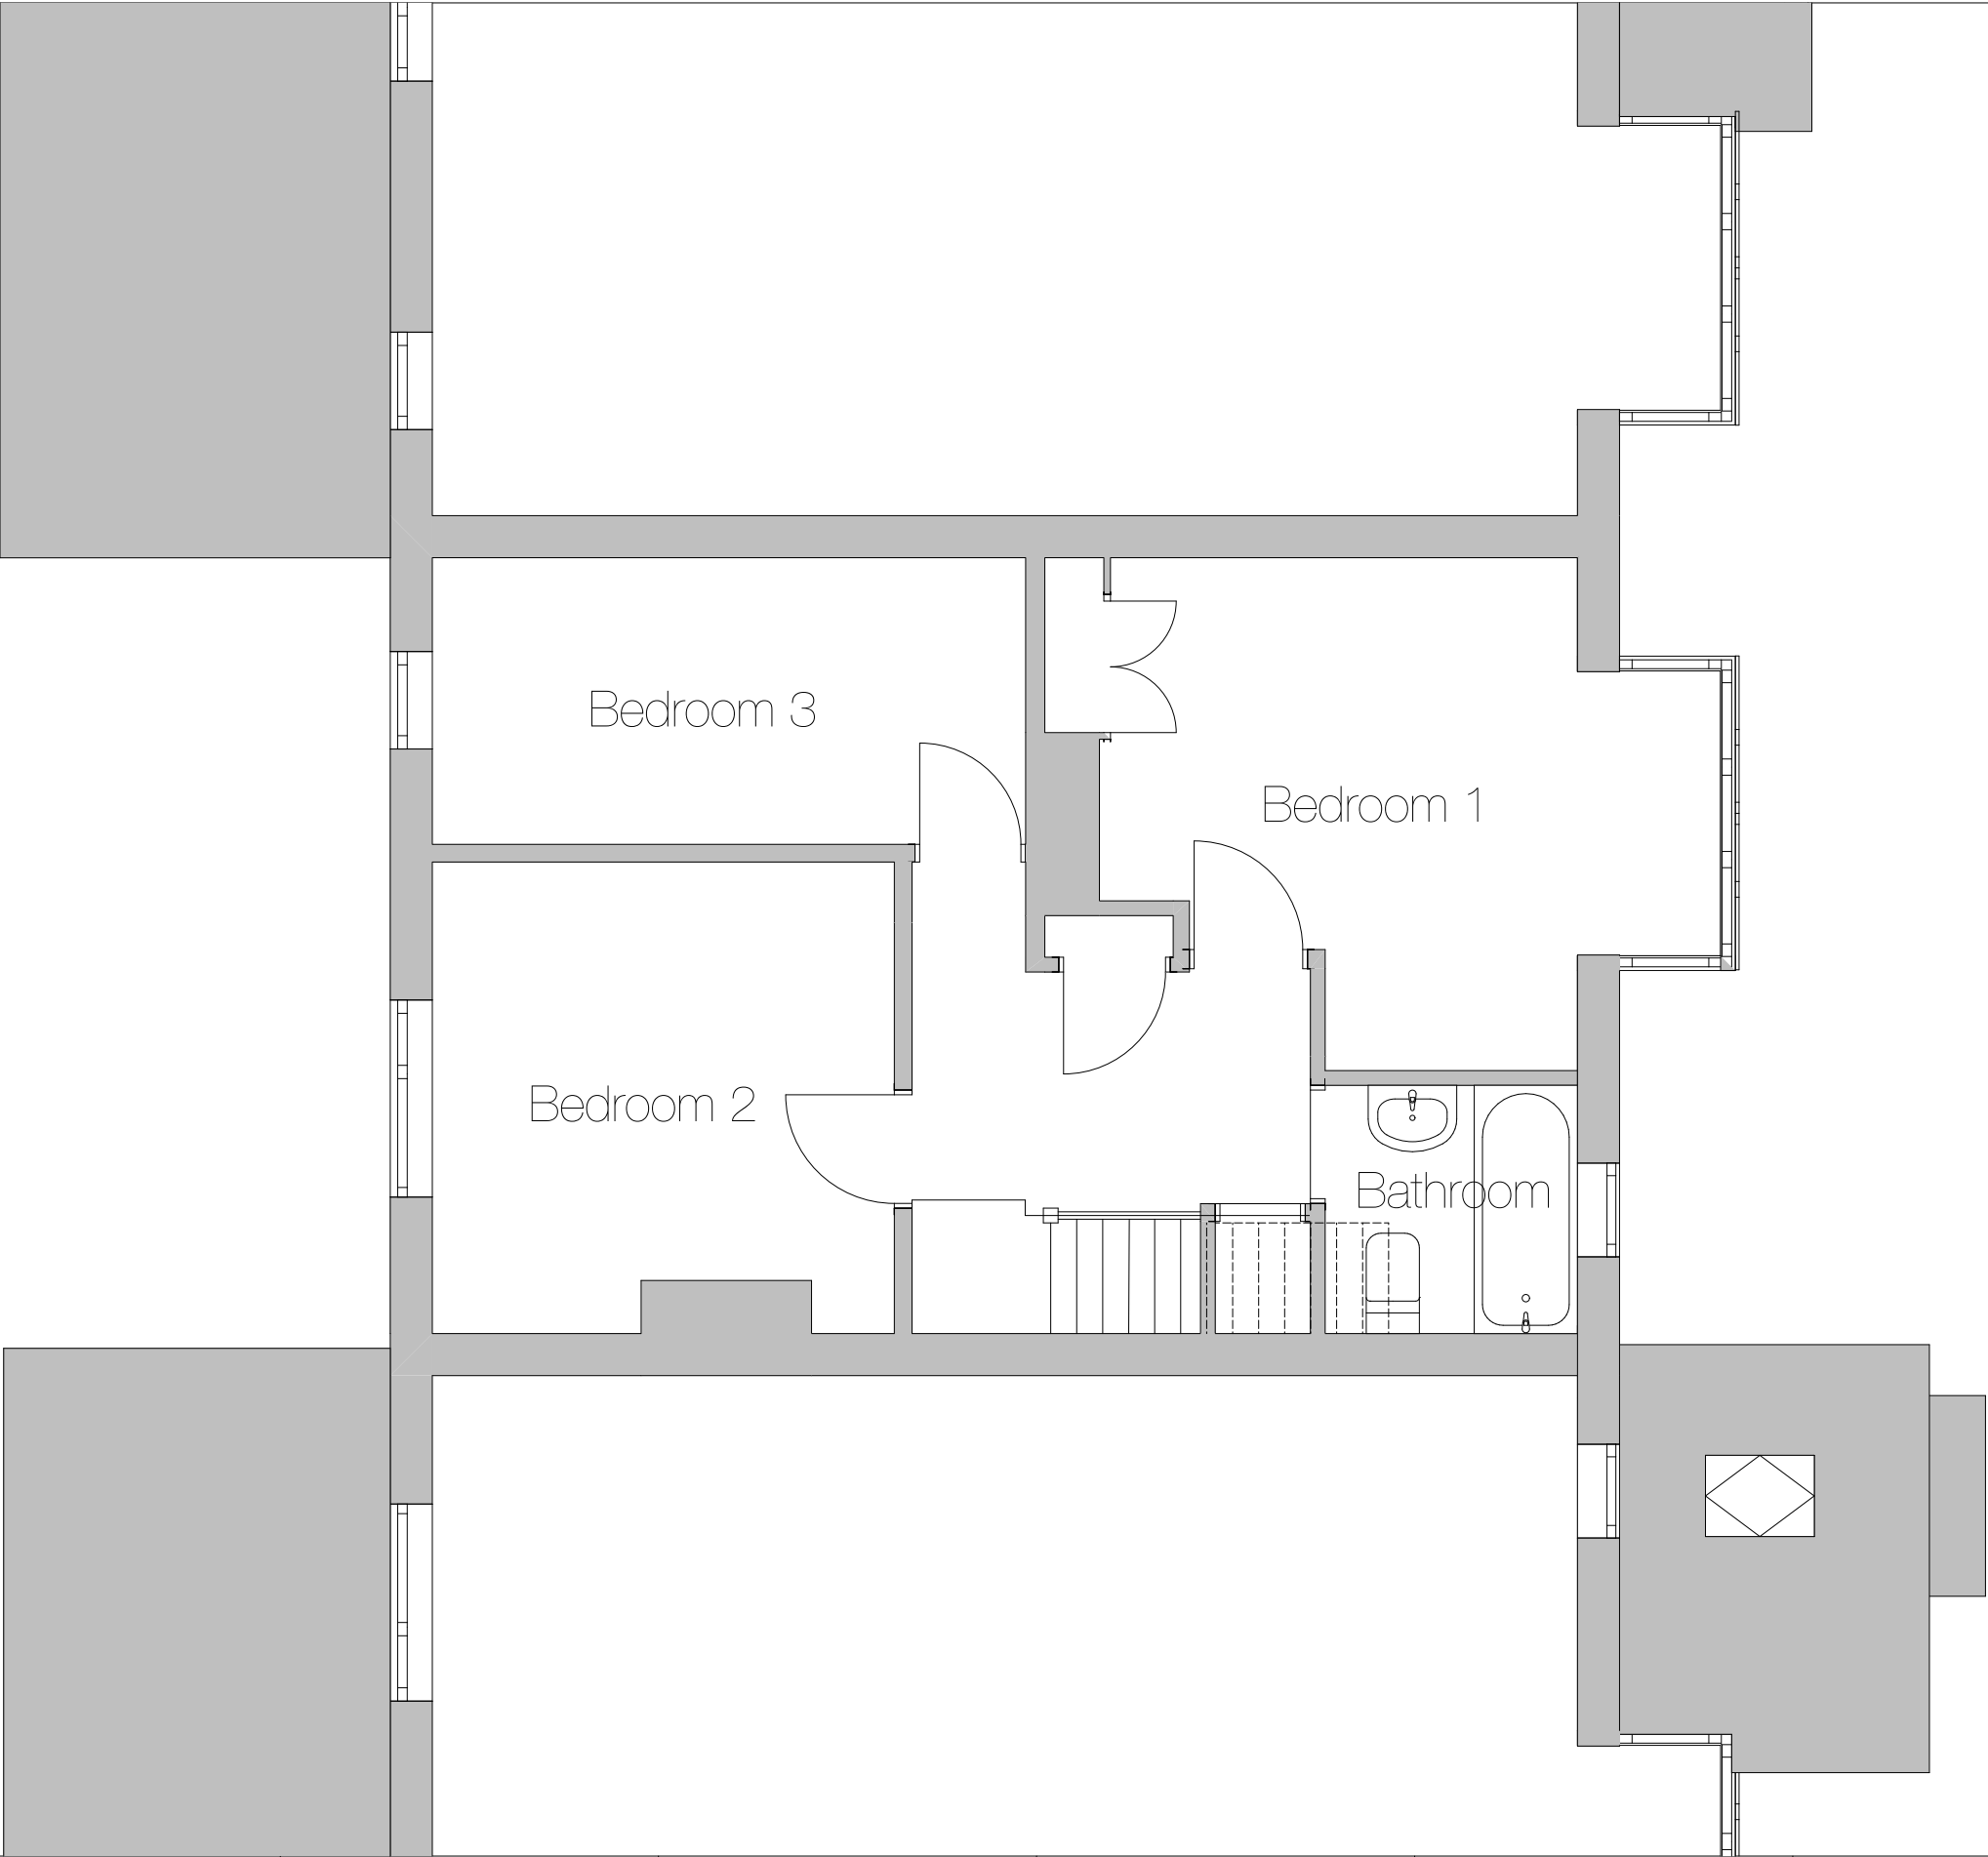


**Downland
Design Ltd.**

Issue Date

Date printed
22/08/2019

Client

Mr & Mrs C Summers

12 Bath Road
Emsworth PO10
7EP

Proposed Alterations and
Extensions

Survey
Drawings

Scale @ A3
1:50

Drawing:

Existing First
Floor A3

Drawing Number

project	number	rev
---------	--------	-----

1723 - A.01.2		
---------------	--	--