
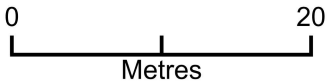


SitePlan 12 St Thomas Avenue Hayling Island PO11 0EX

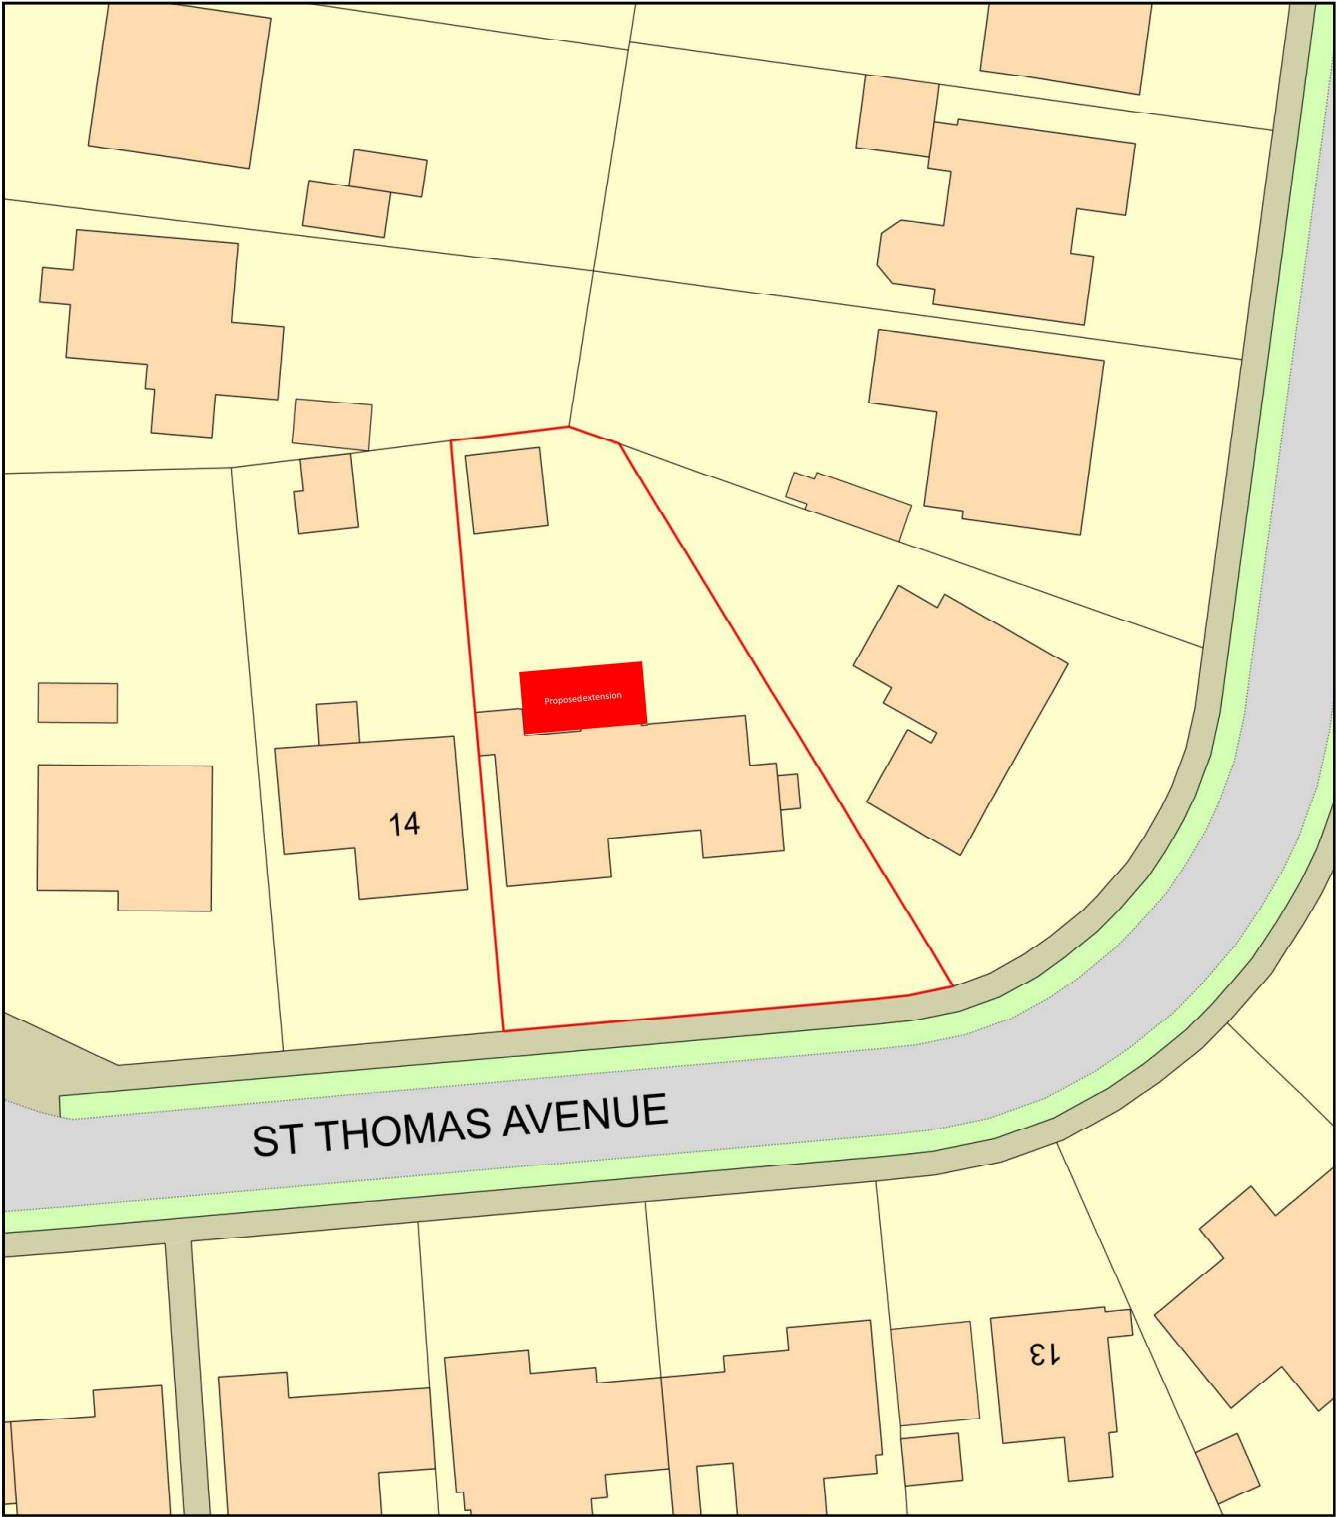

Plan Produced for: GS
Date Produced: 28 Jun 2020
Plan Reference Number: TQRQM20180152508867
Scale: 1:500 @ A4