


- Condition 4- details of hard surfacing for the site.
- Condition 5- Drainage scheme and layout for foul and surface water drainage
- Condition 6- Finished floor level plan with reference to off-site datum points.
- Condition 7- Full details of proposed boundary treatments

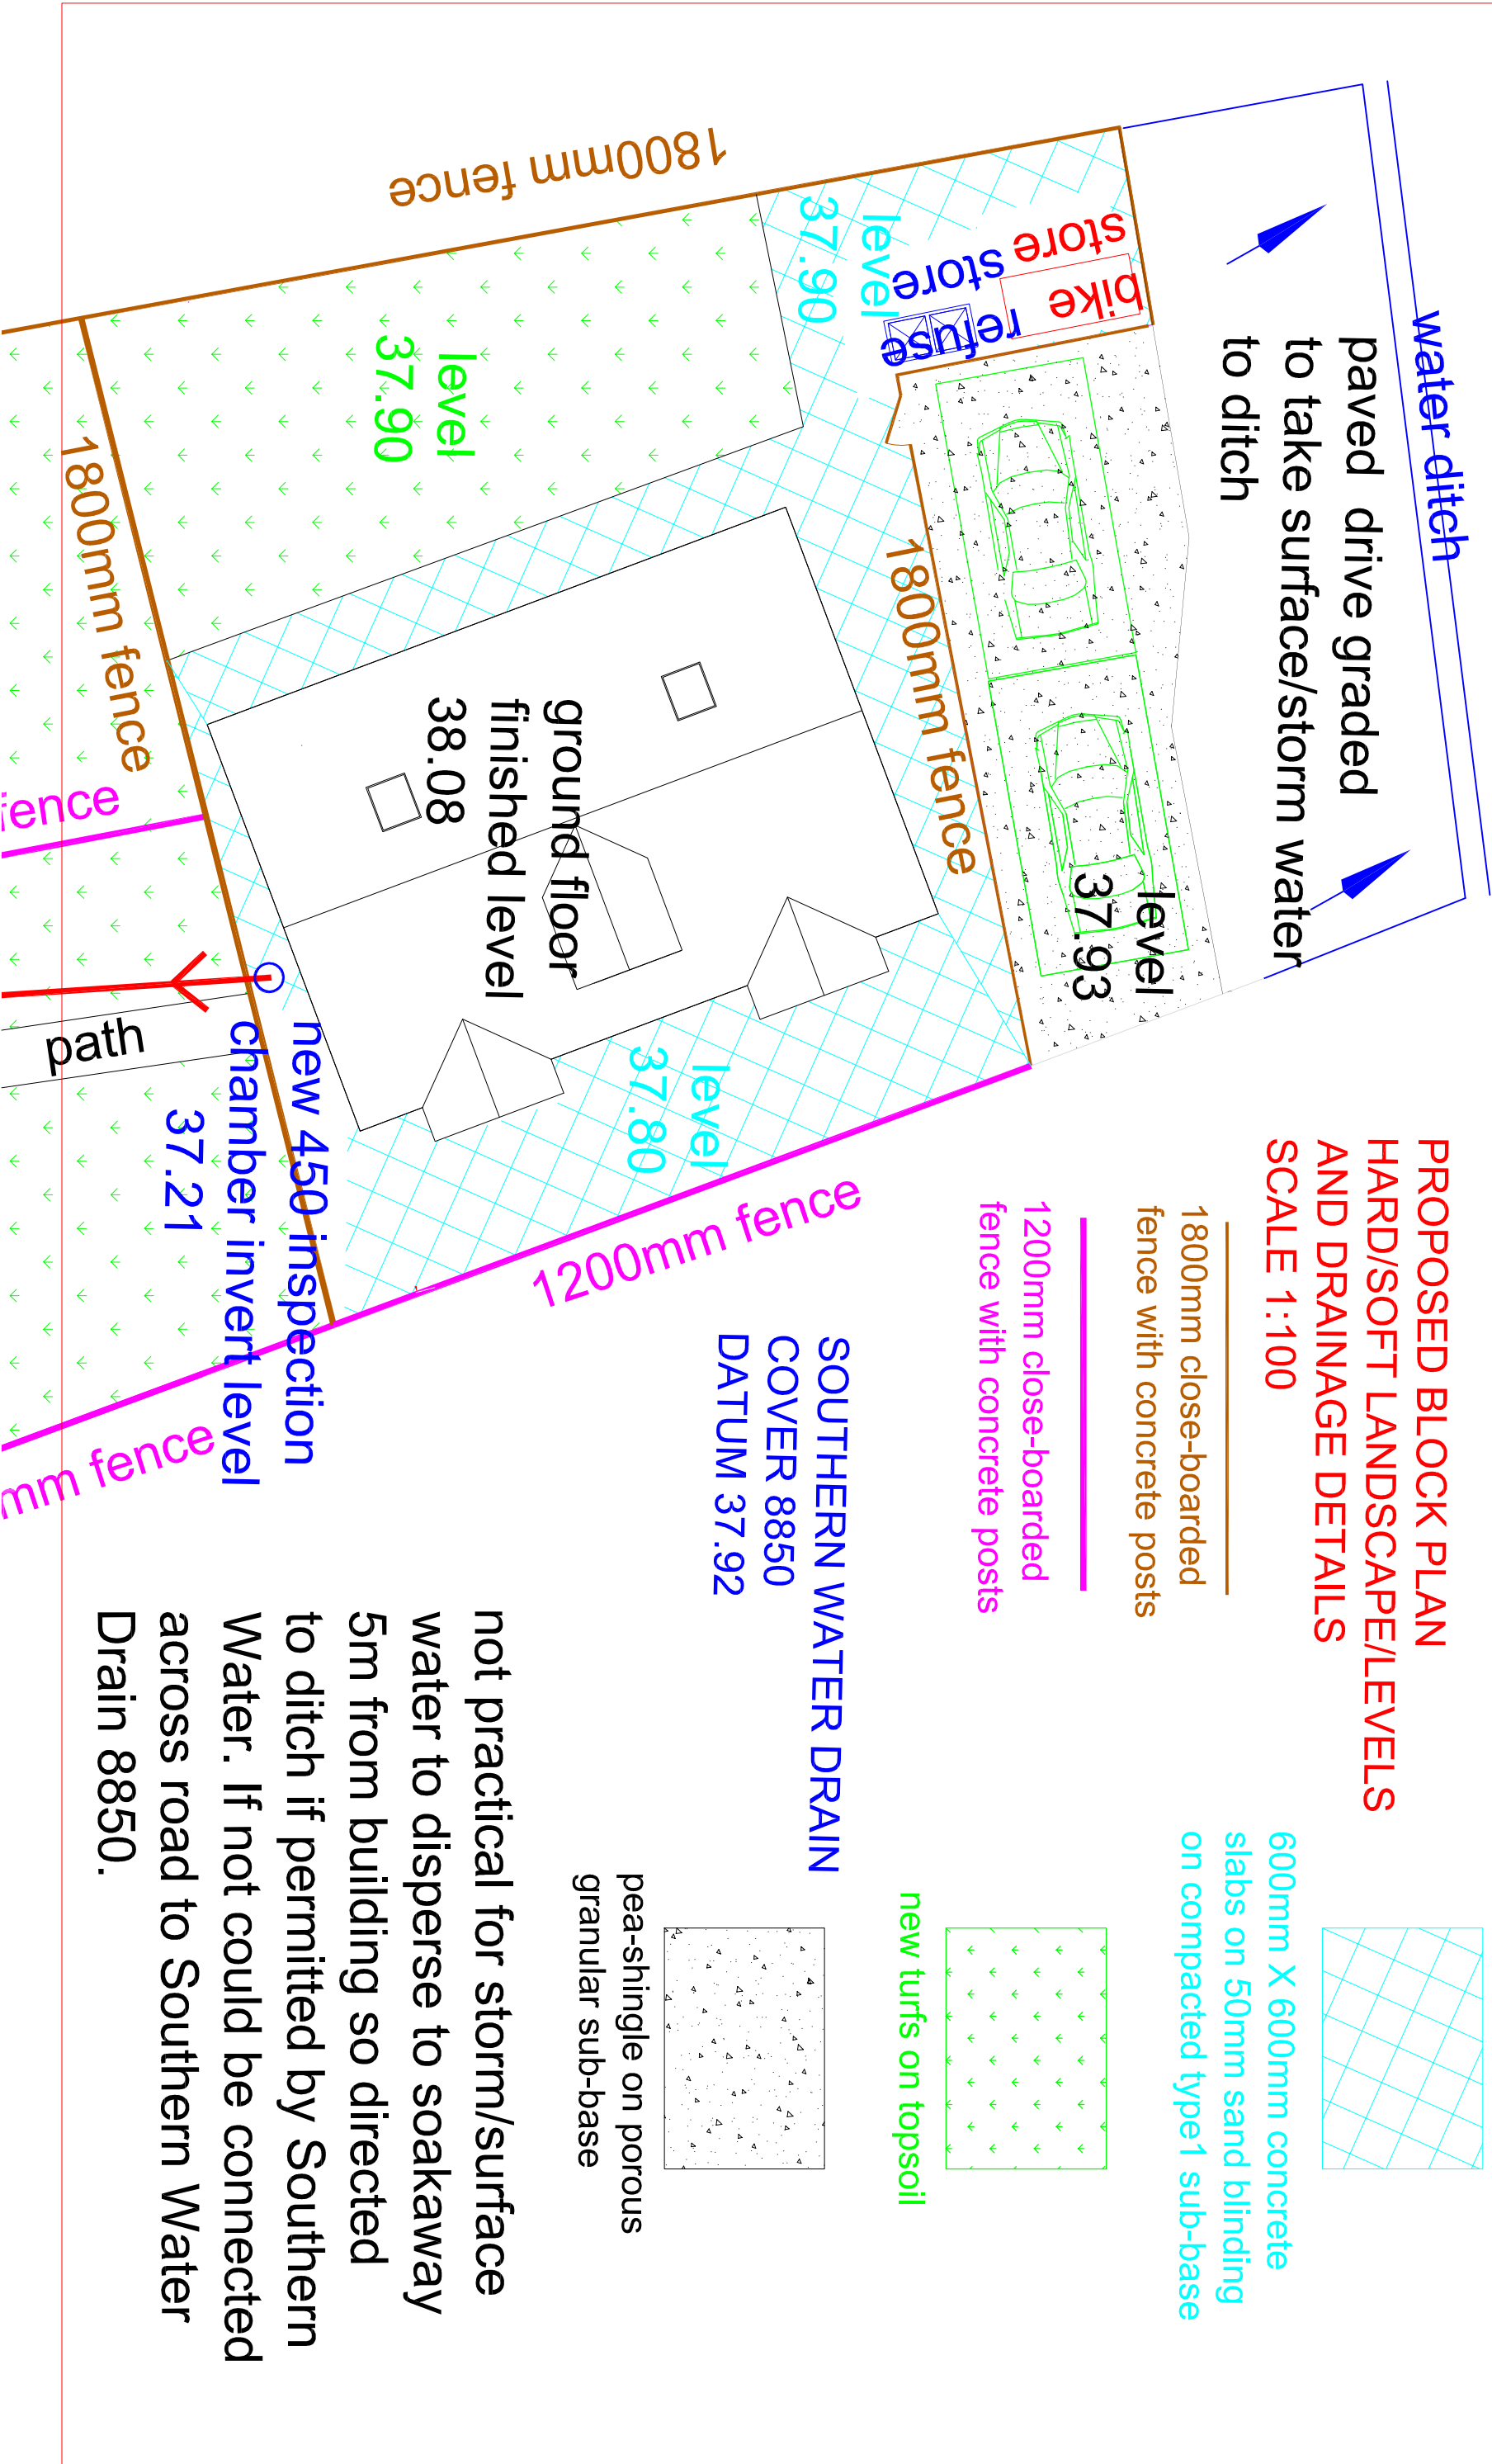

not practical for storm/surface water to disperse to soakaway 5m from building so directed to ditch if permitted by Southern Water. If not could be connected across road to Southern Water Drain 8850.