


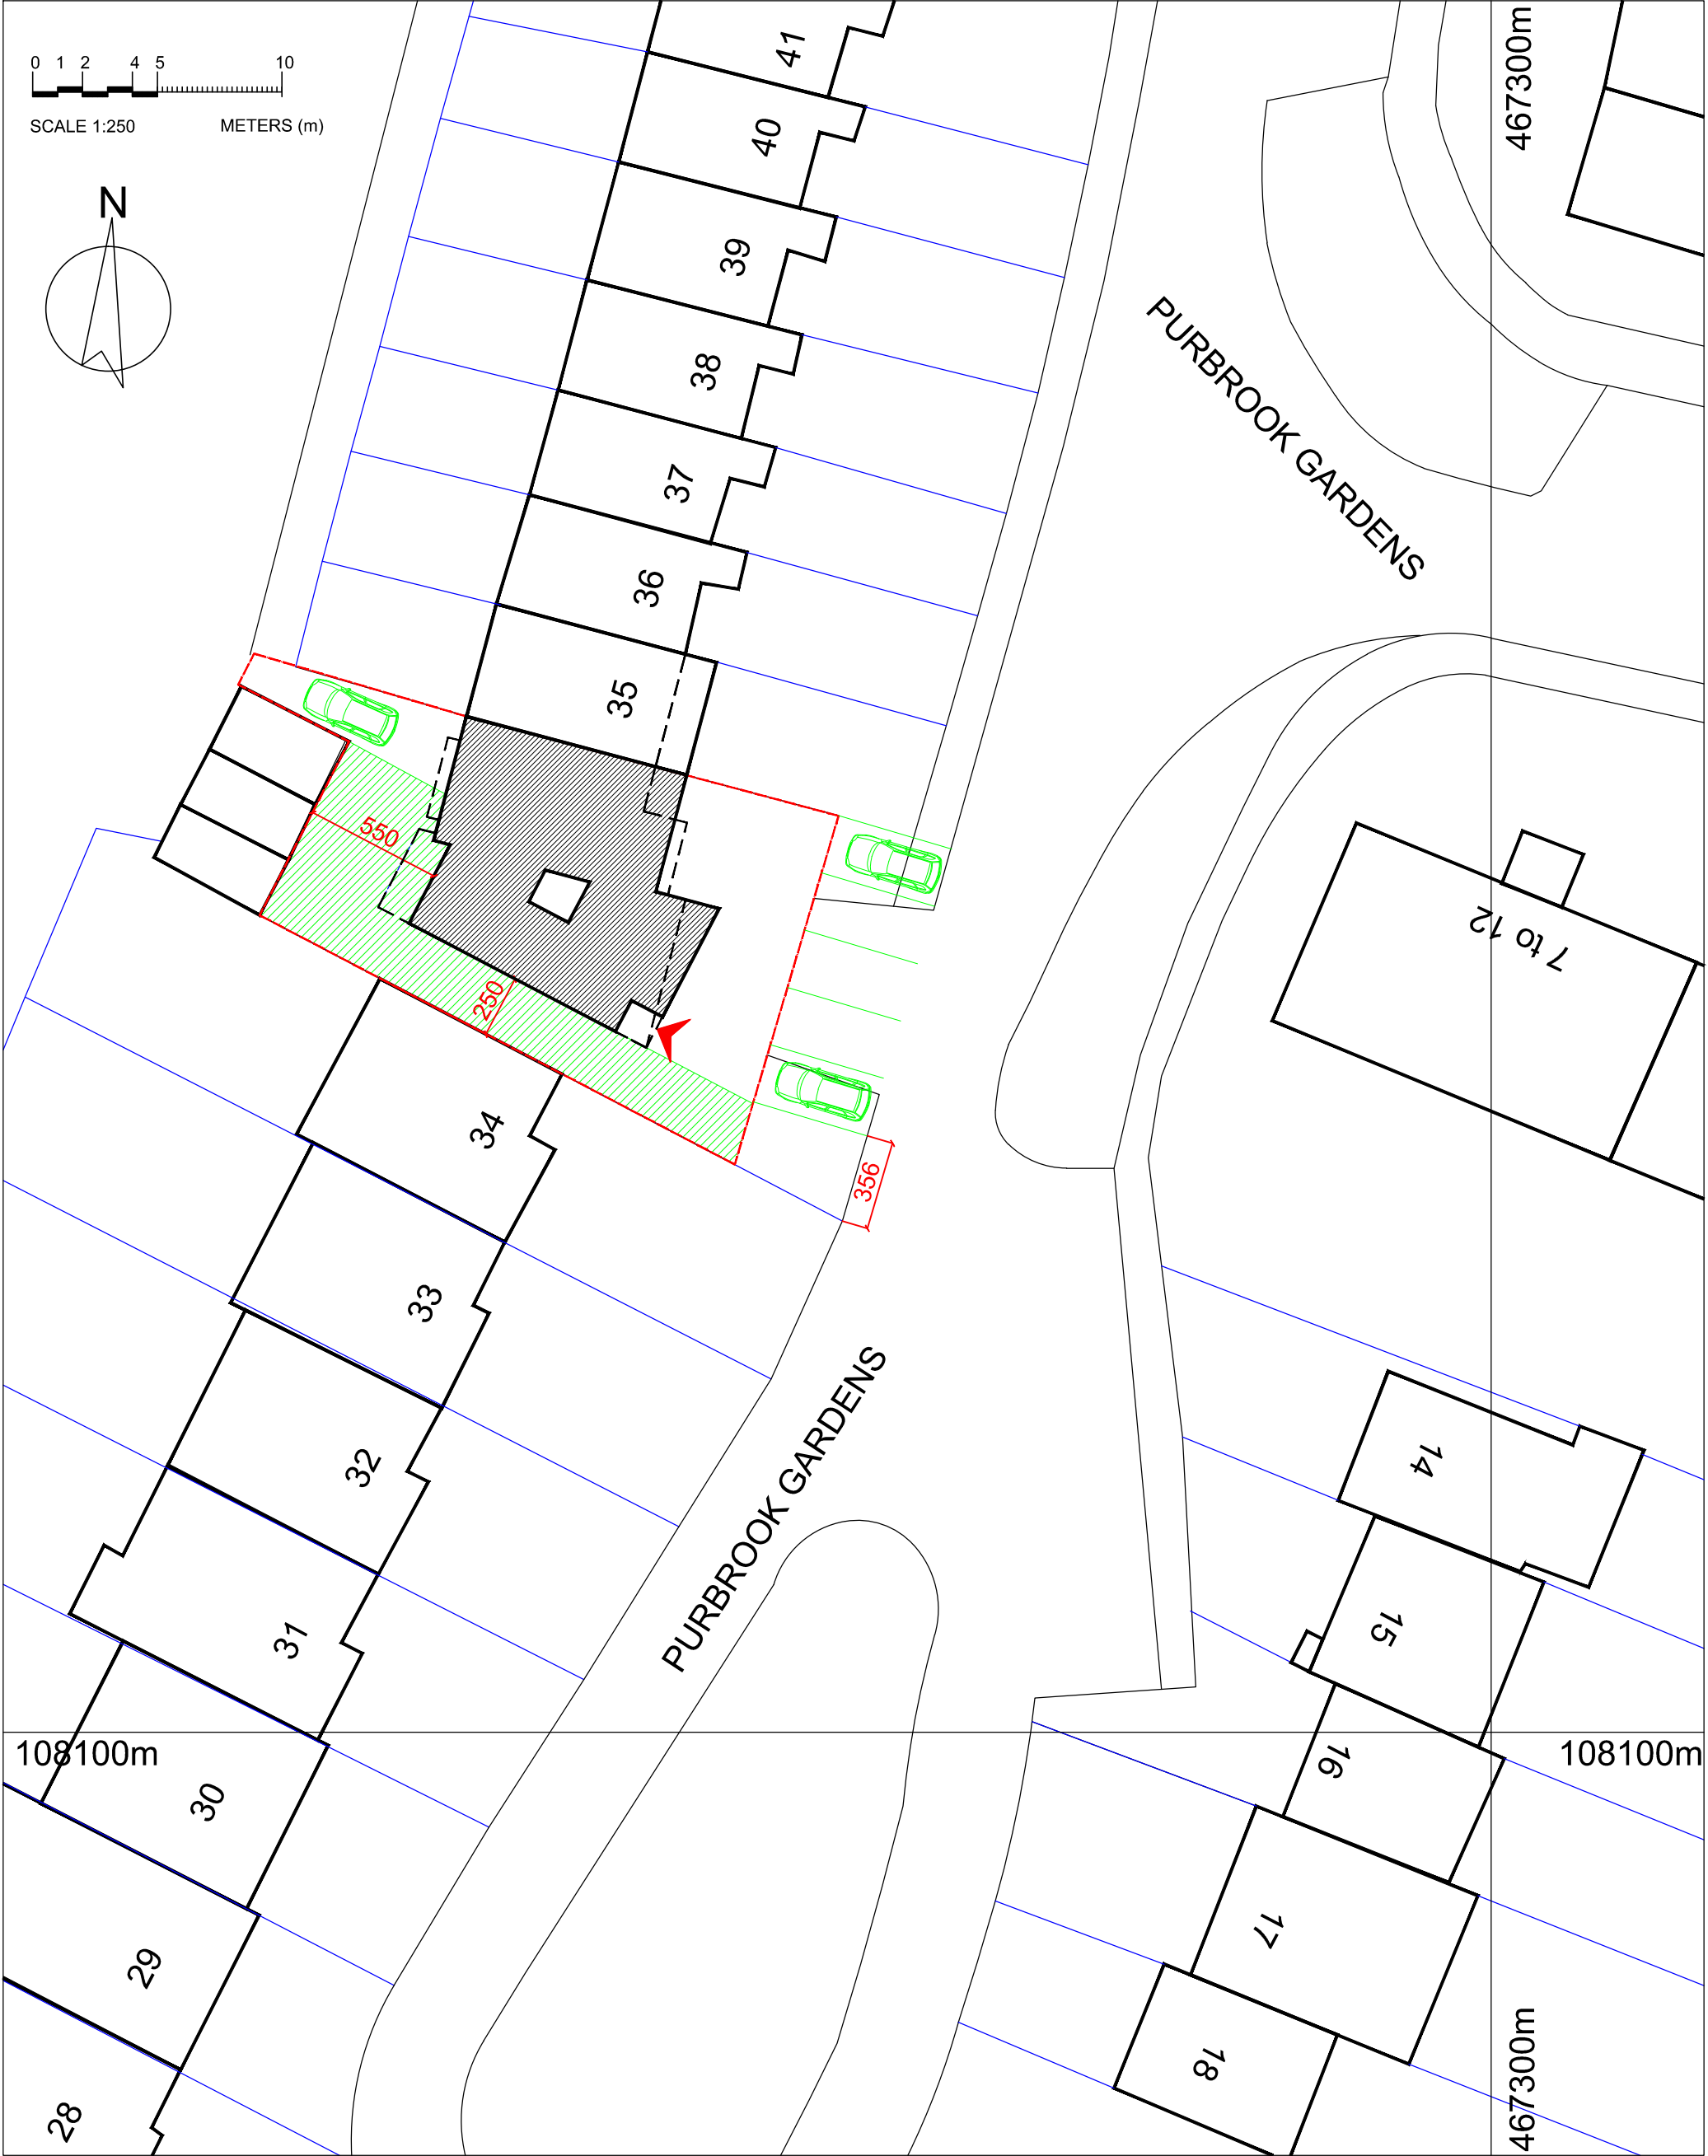

PRODUCED BY:

VALENTINA PAVLOVA
MArch.- ARB-081995F

E :valenty.tm@gmail.com
M:+44 7877 135039

PROJECT: **NEW END OF TERRACE HOUSE**

ADDRESS: 35 Purbrook Gardens,
Waterlooville, Hampshire
PO7 5LB

CLIENT: A Andreev & V Pavlova

DRAWING: **BLOCK PLAN**

SCALE: **1 : 250 @ A3**

DATE: **January 2020**

PROJECT: **AV-HOUSE-2020**