


EXISTING BLOCK AND ROOF PLAN

Scale 1/100

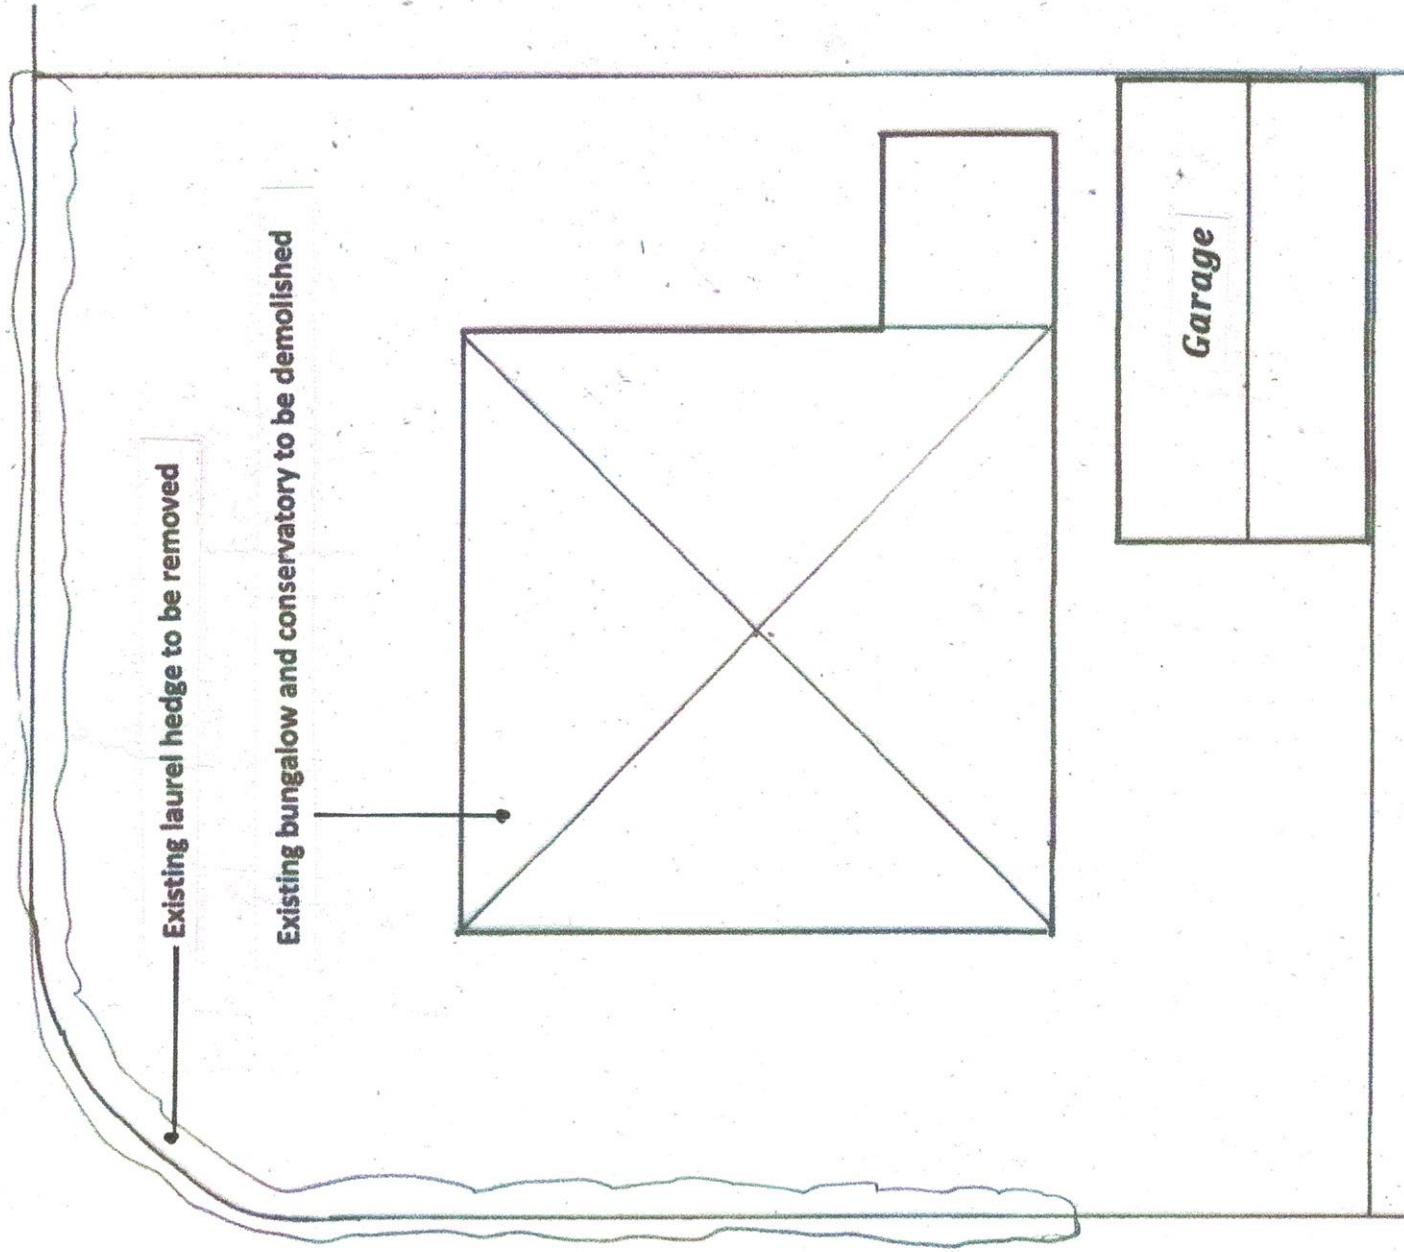

PROPOSED BLOCK AND ROOF PLAN

Scale 1/100

