
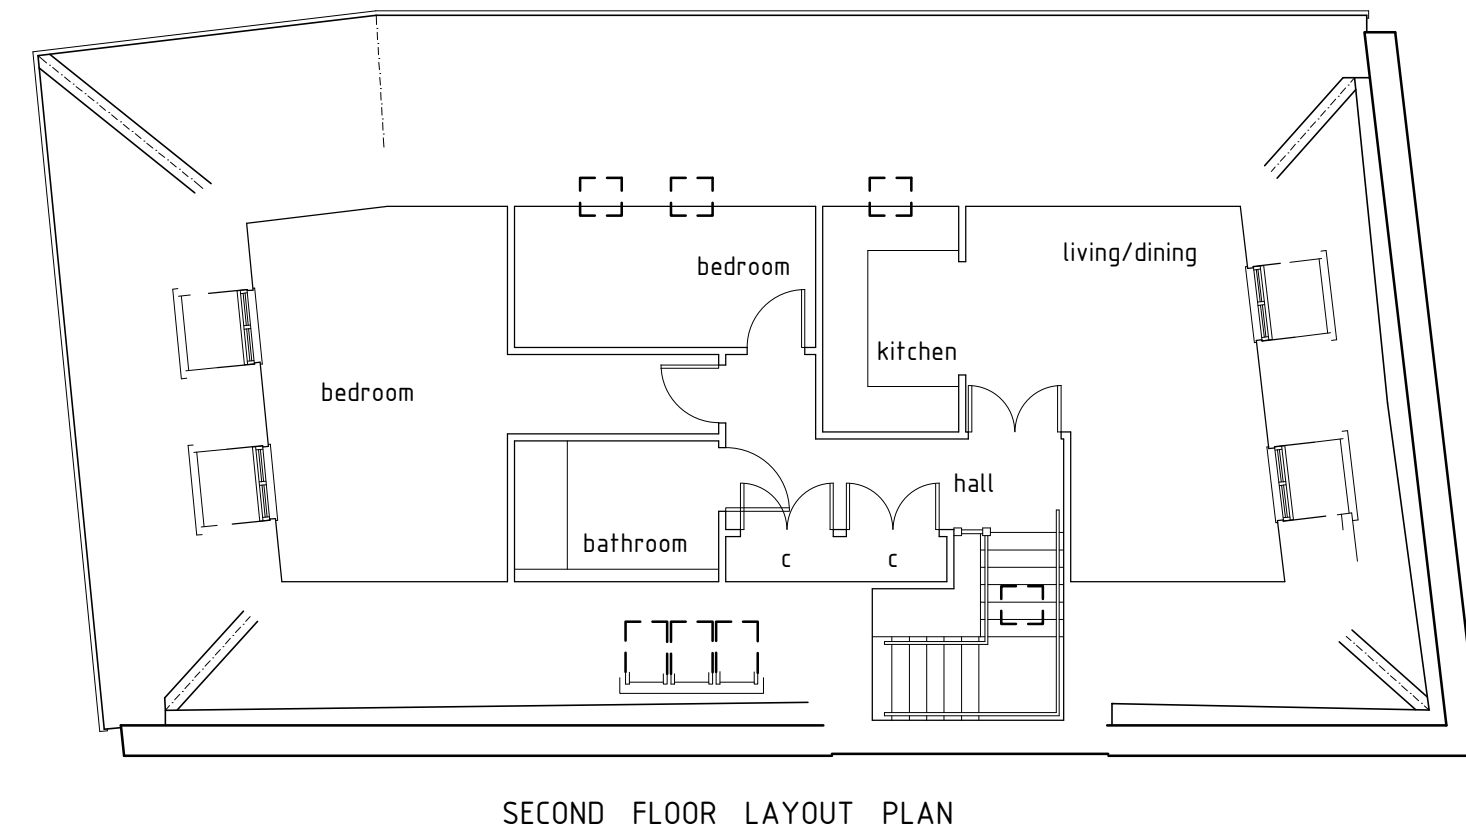
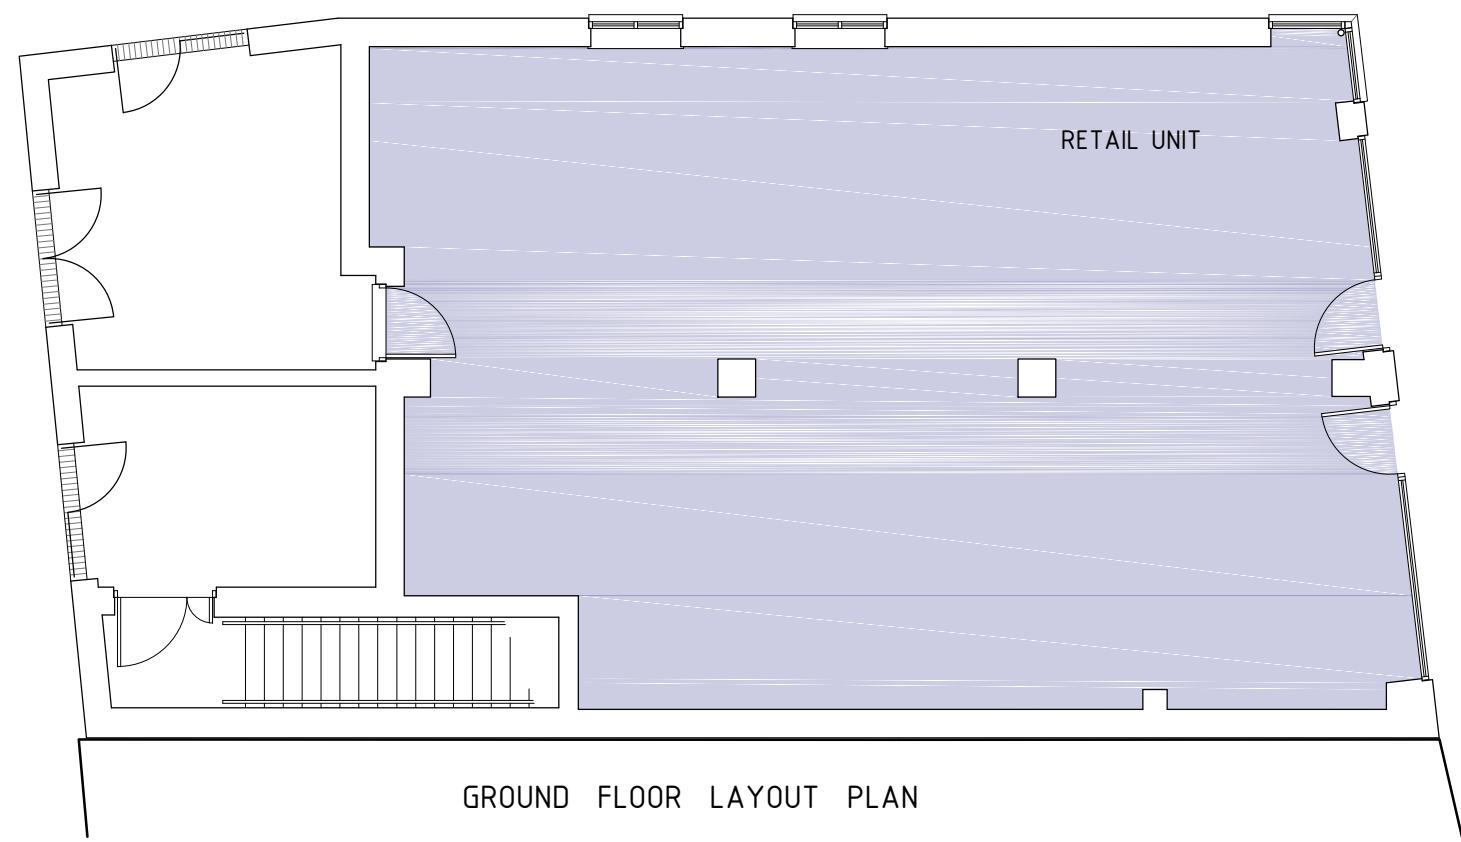
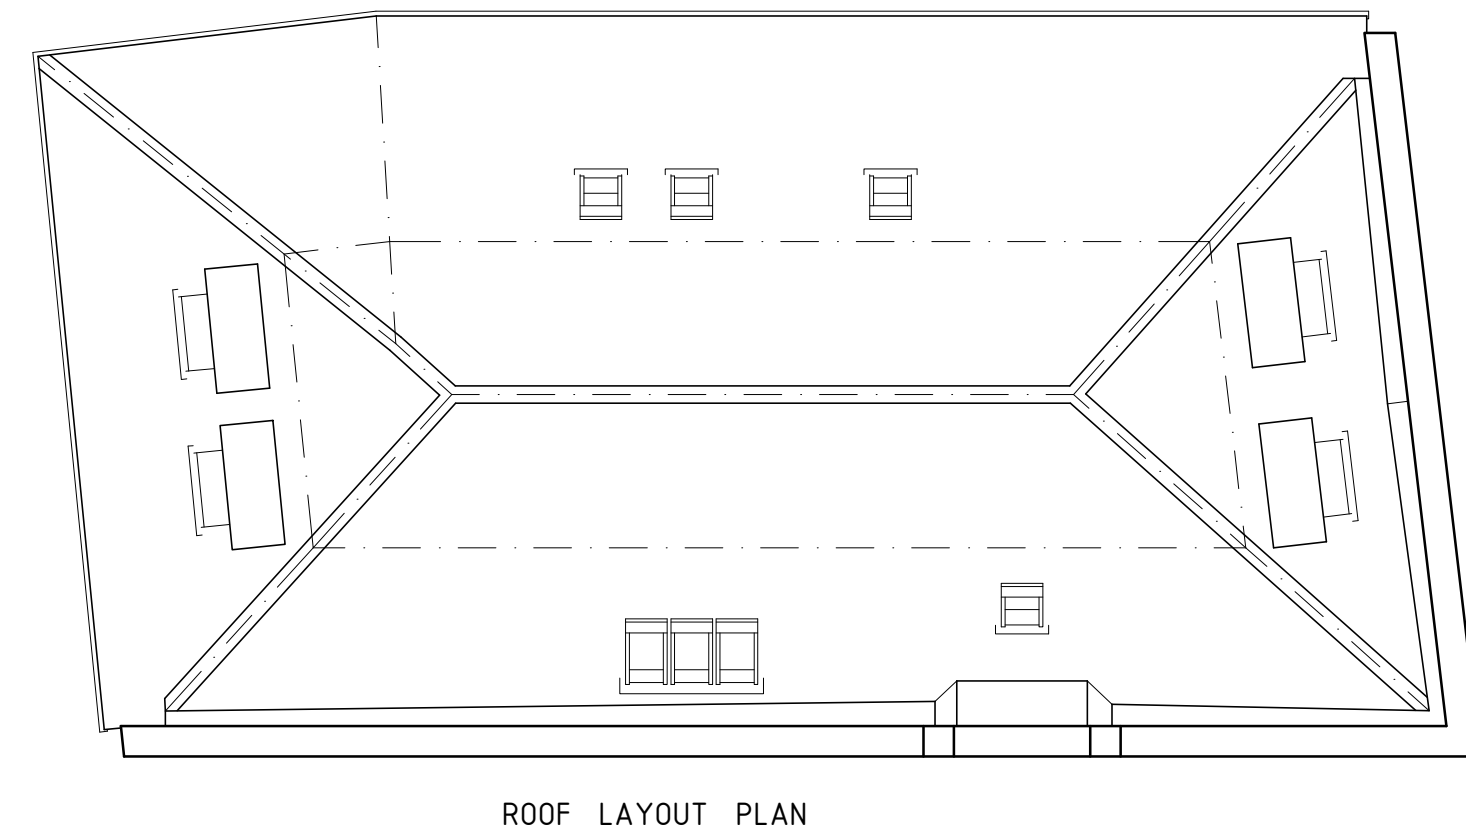


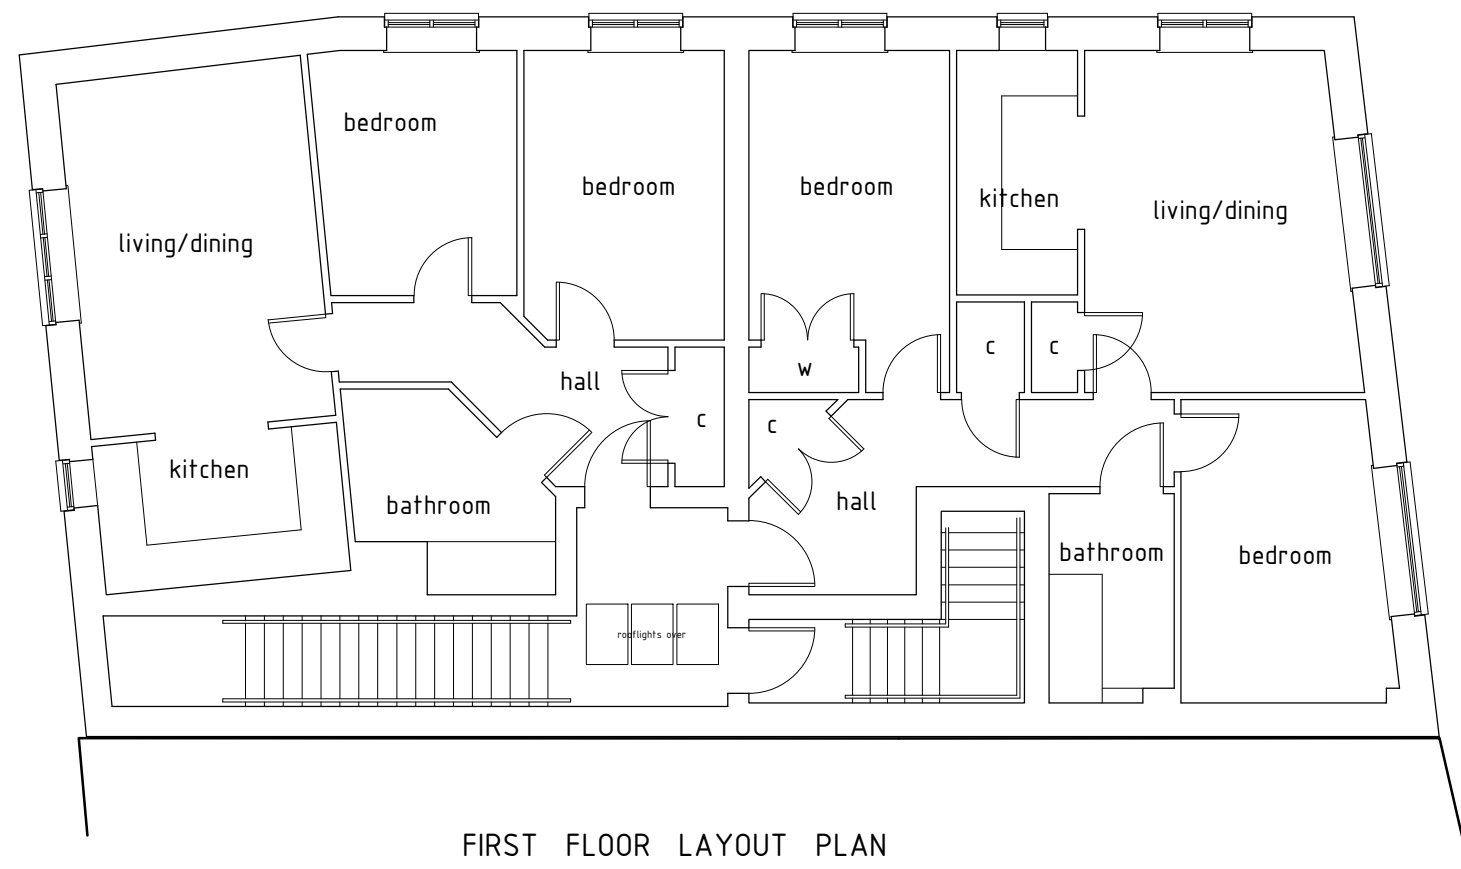

0m 10m  
Scale 1:100 @ A2

EXISTING PLANS (UNCHANGED)

31 ELM GROVE  
HAYLING ISLAND

Project no: 170601  
Date: 01/10/2019

Drawing no: 1001  
Scale: 1:100

GORDON@GDBTECHNICALARCHITECTURE.CO.UK  
07875 108380

**GDB** TECHNICAL  
ARCHITECTURE