


Proposed Loft

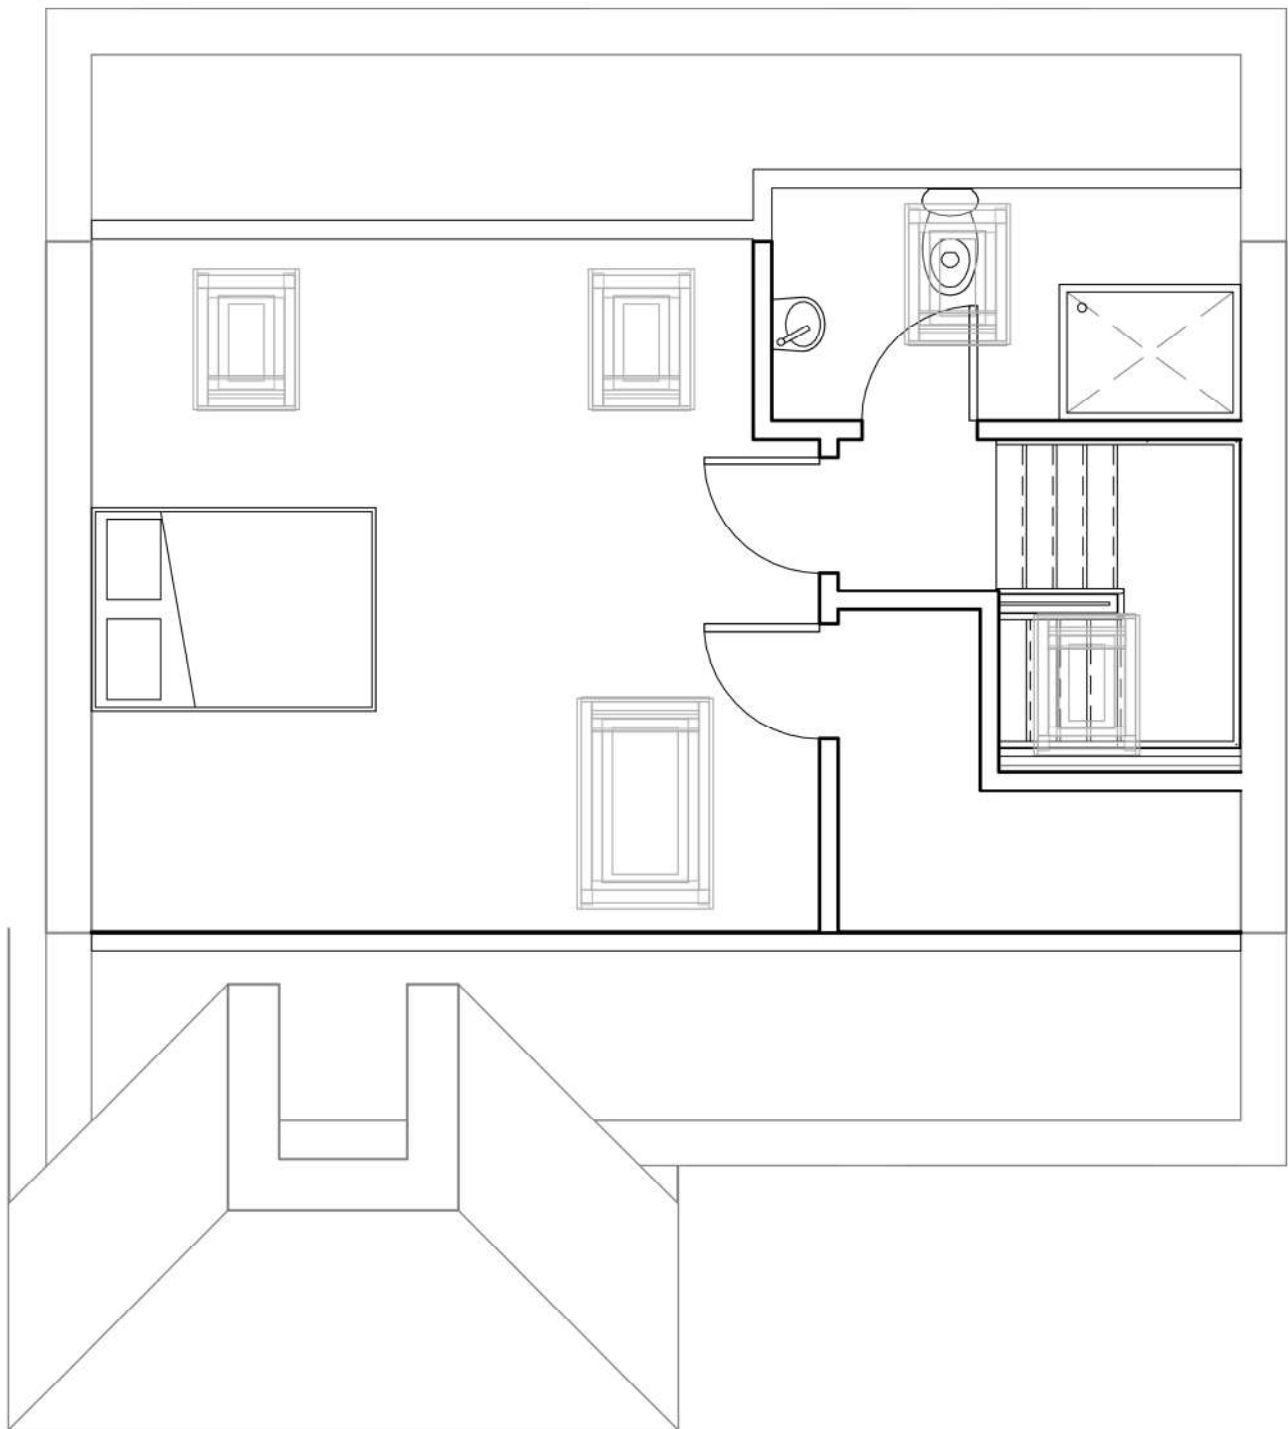

1

Loft

1 : 50

1:500										100
1:200										20
1:100										10
1:50										5

pd

parkers

executive

design

PROJECT 16 Auriol Drive PO9 3LR	CLIENT Reid			
	Date	Issue Date	Scale (@ A3)	1 : 50
SHEET Loft	Drawn by	SW	DRAWING NUMBER P101a	REV
	Checked by	SR		