


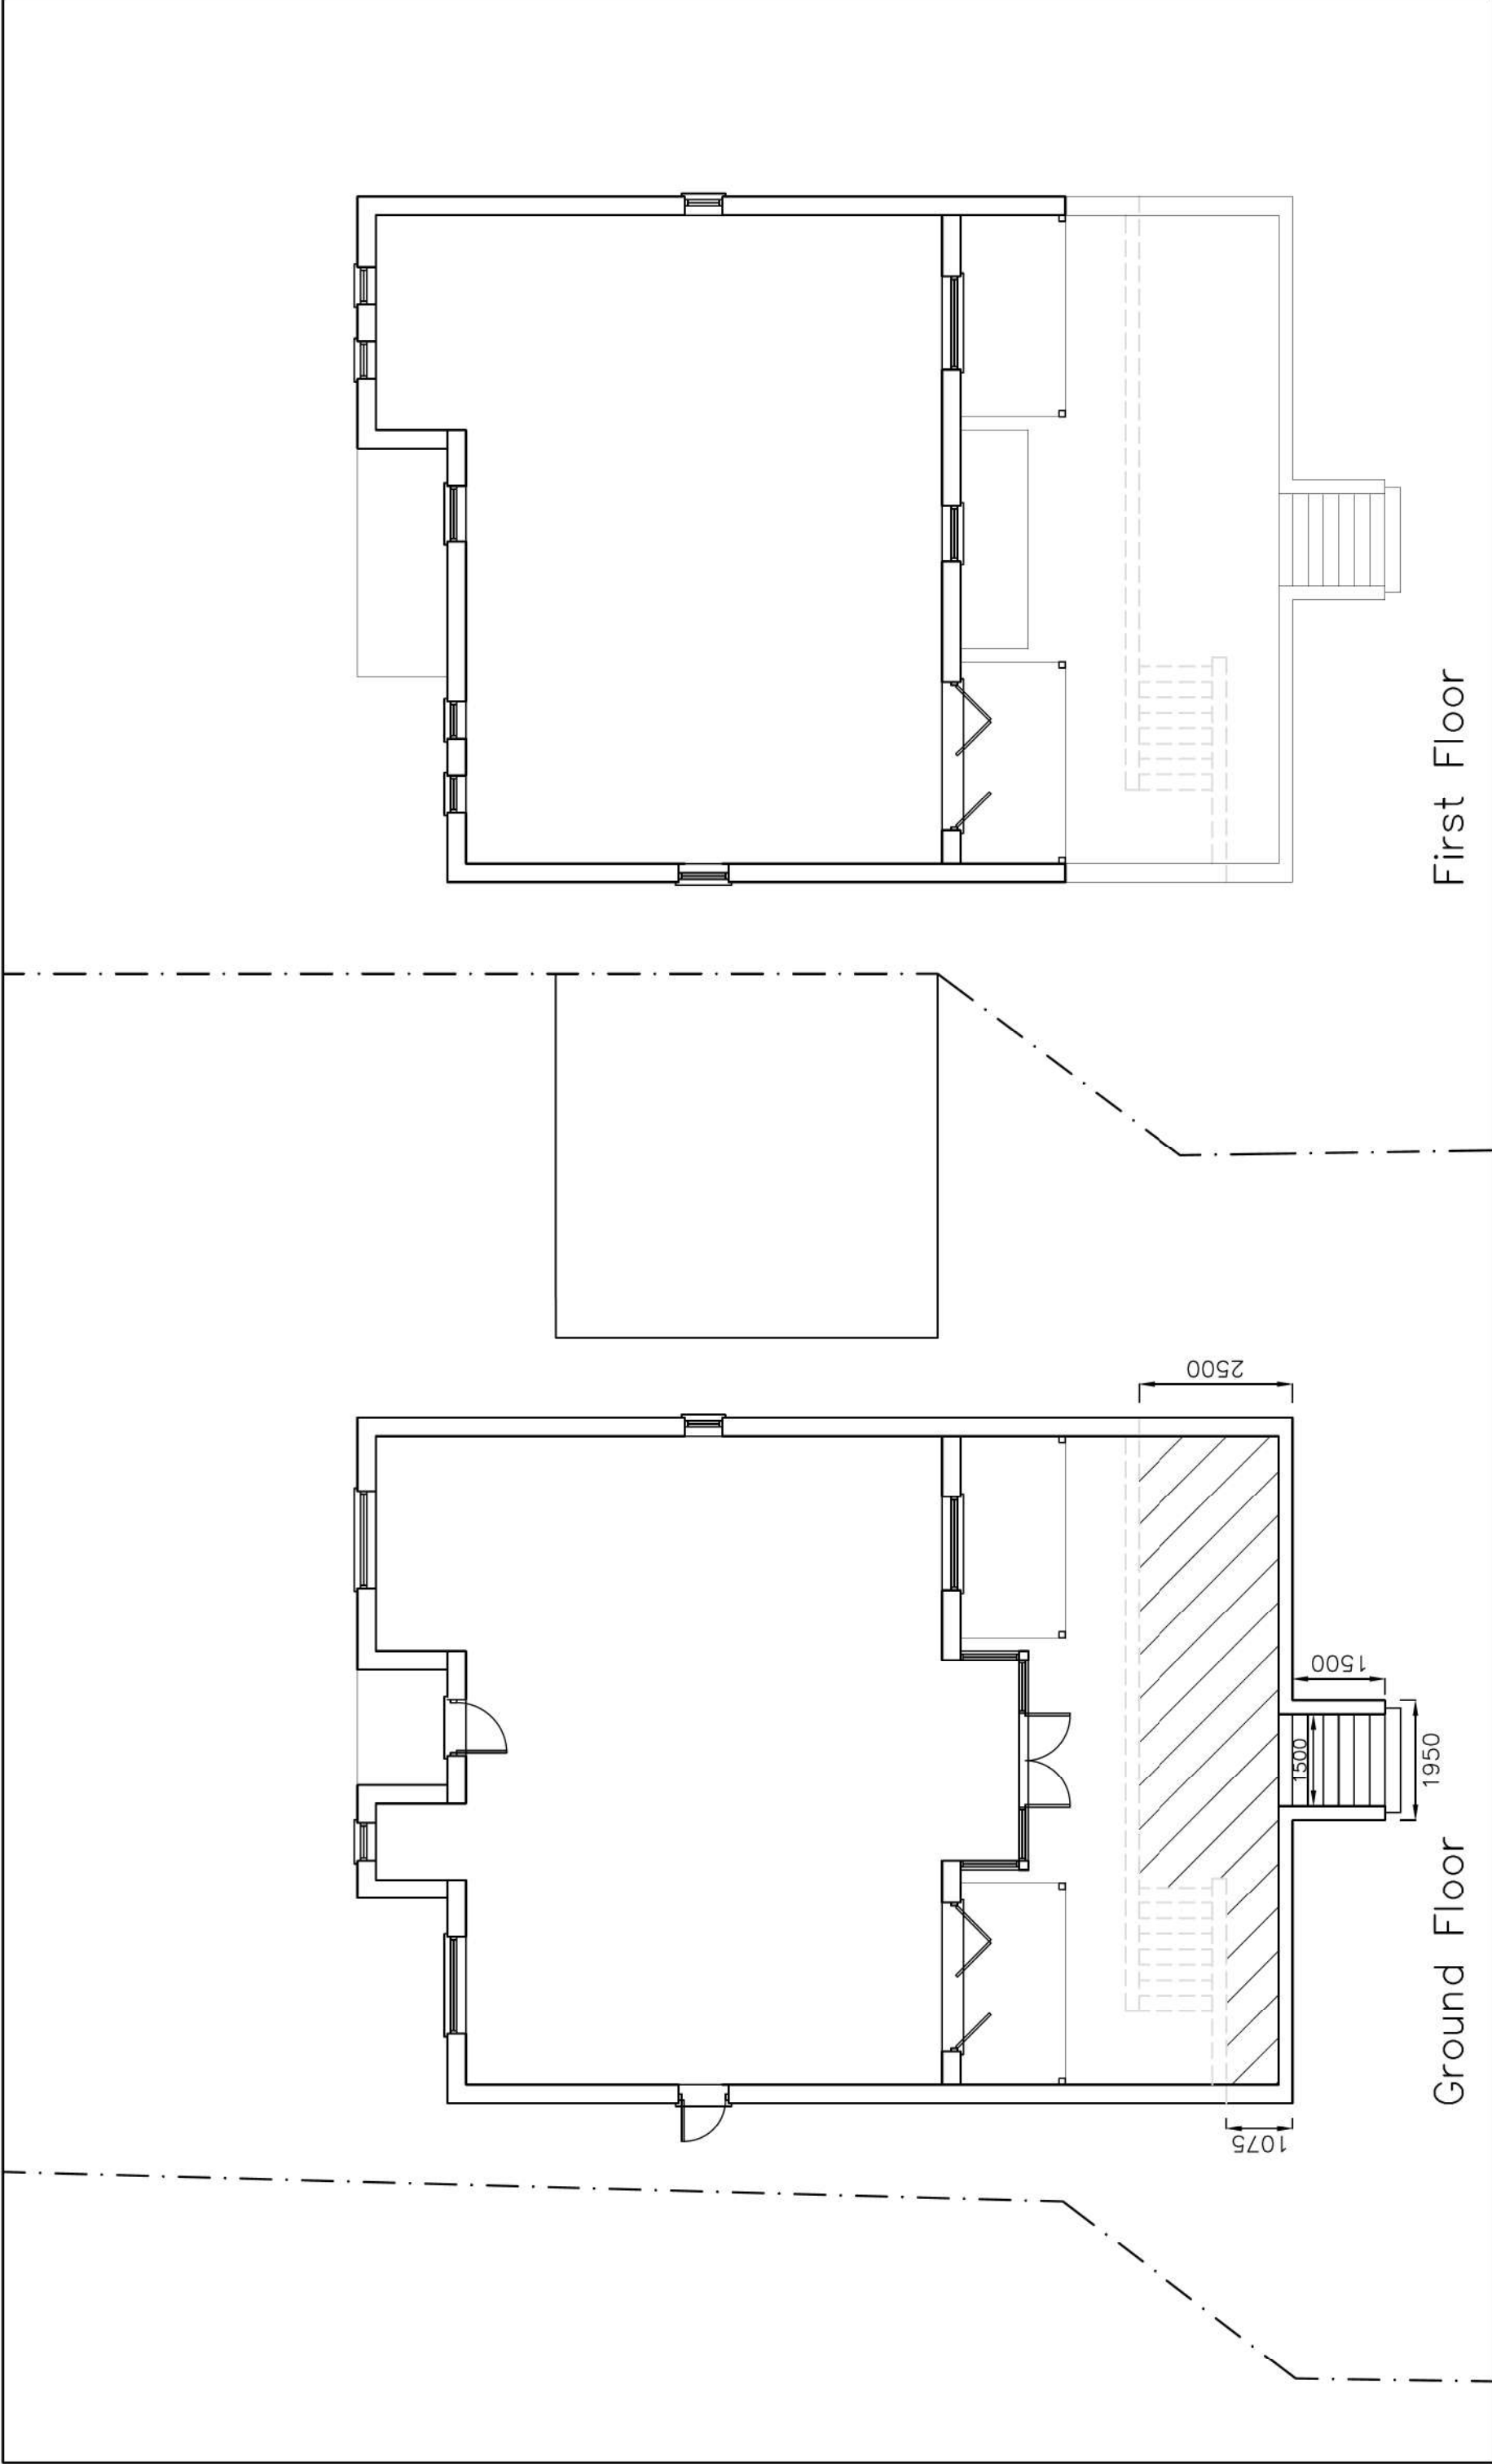

First Floor

Ground Floor

 Critchley Architecture And Design Ltd. Contact: 02392 474 913 info@caad.online The Old Brewery, 15E South Street, Havant, PO9 1BU		Proposed Plans <table><tr><td>Revisions</td><td>a) Amendment 18/08/2020</td><td>CAL</td></tr><tr><td></td><td>b) Amendment 20/08/2020</td><td>CAL</td></tr><tr><td></td><td>c) Amendment 25/08/2020</td><td>CAL</td></tr><tr><td></td><td>d)</td><td></td></tr></table>	Revisions	a) Amendment 18/08/2020	CAL		b) Amendment 20/08/2020	CAL		c) Amendment 25/08/2020	CAL		d)		40 Portsea View, Bedhampton. PO9 3FE	Scale A1=1:50, A3=1:100 Drawn CAL Date 11/08/2020	20054-401 ^C
Revisions	a) Amendment 18/08/2020	CAL															
	b) Amendment 20/08/2020	CAL															
	c) Amendment 25/08/2020	CAL															
	d)																

10m

20m

30m

40m