


23 JUN 2020

RECEIVED

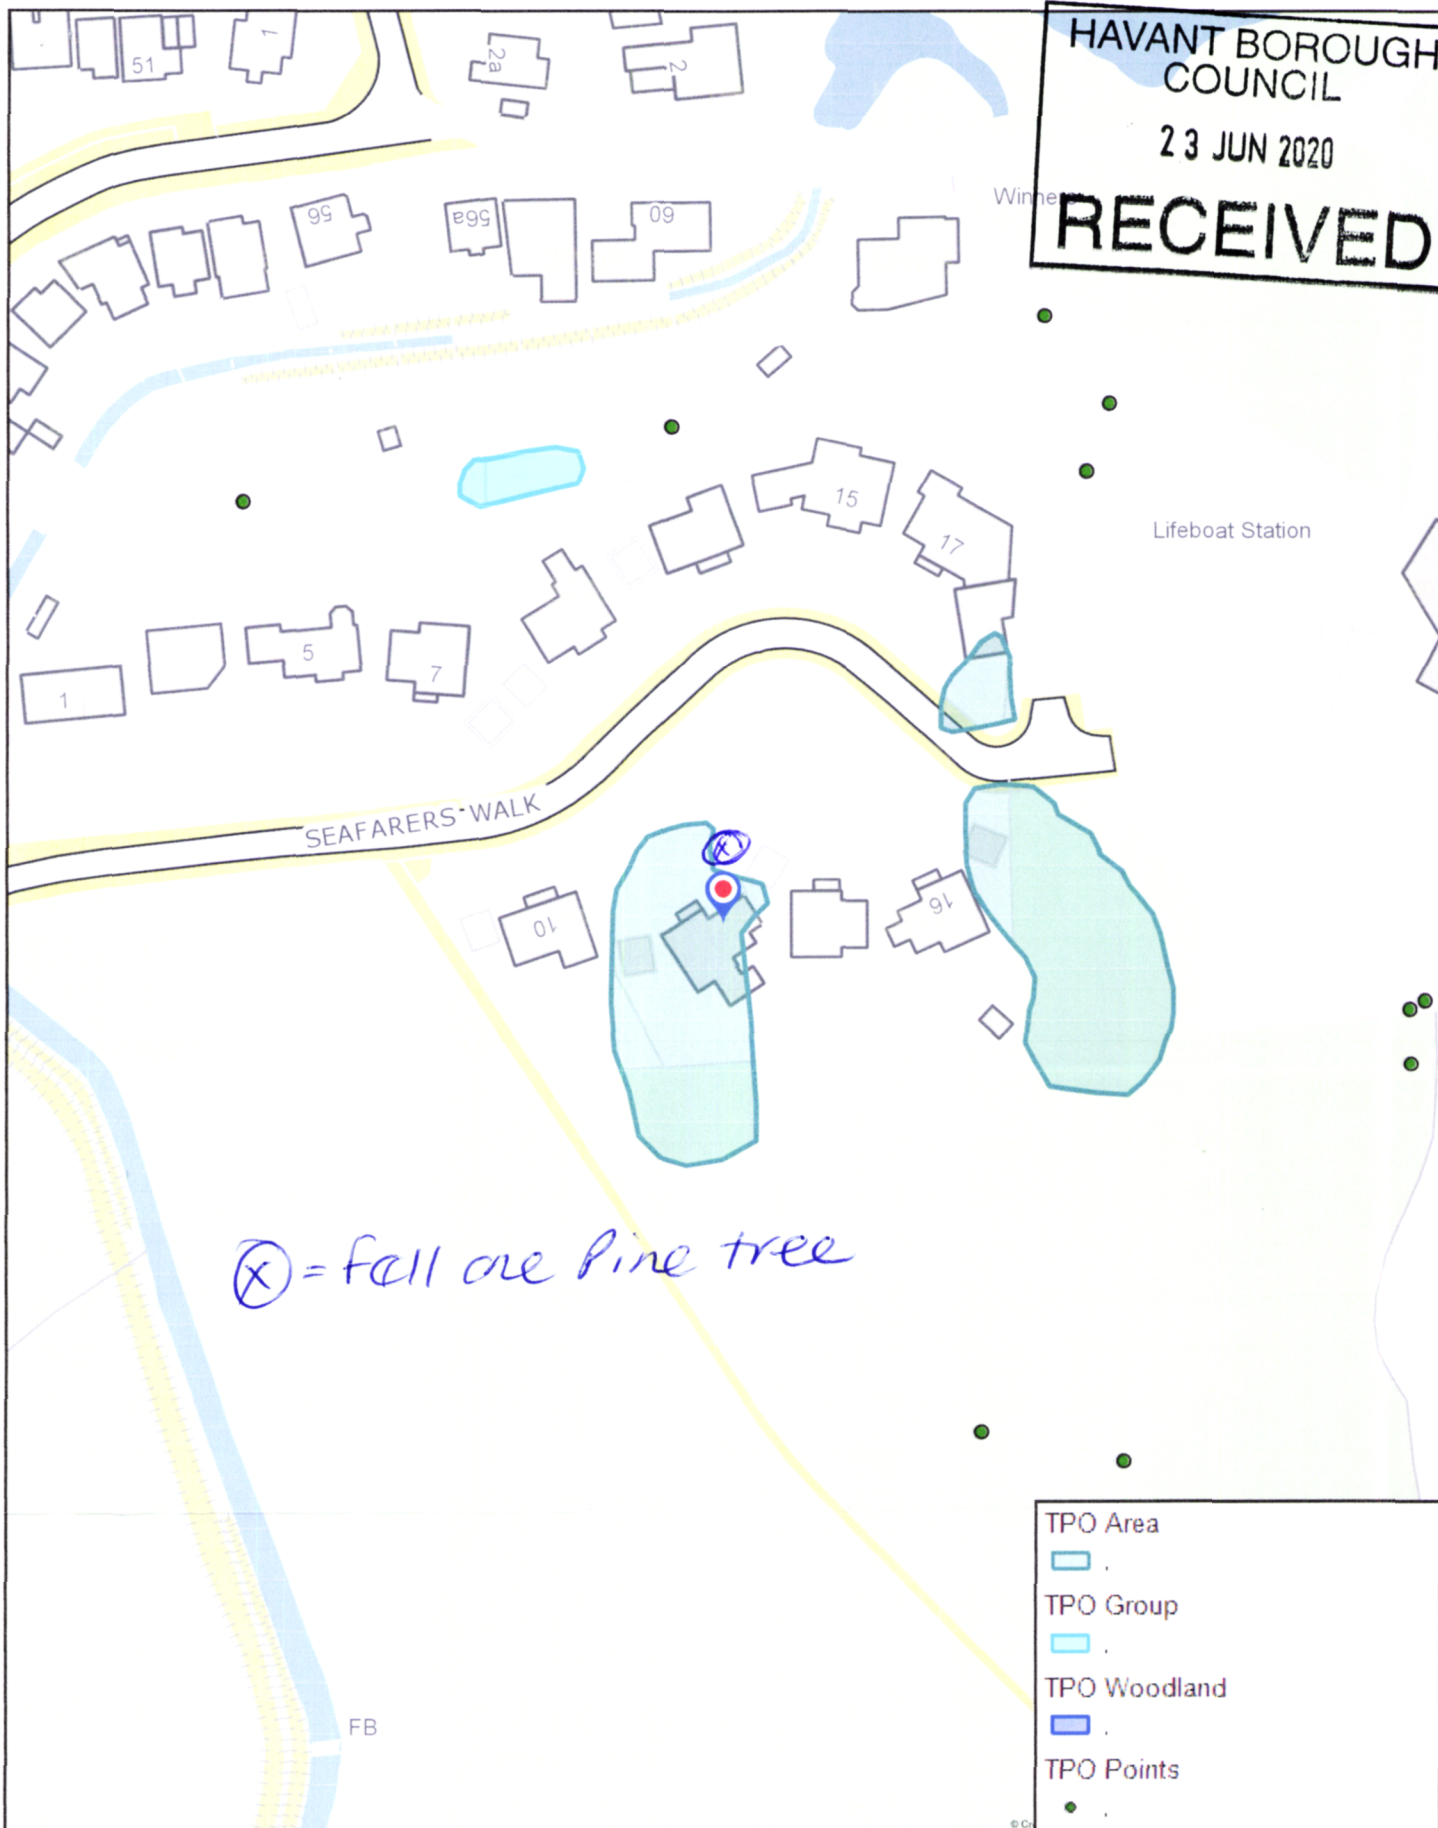

⊗ = fallen pine tree

12 Seafarers Walk

Havant
BOROUGH COUNCIL

N Scale: 1:1250