
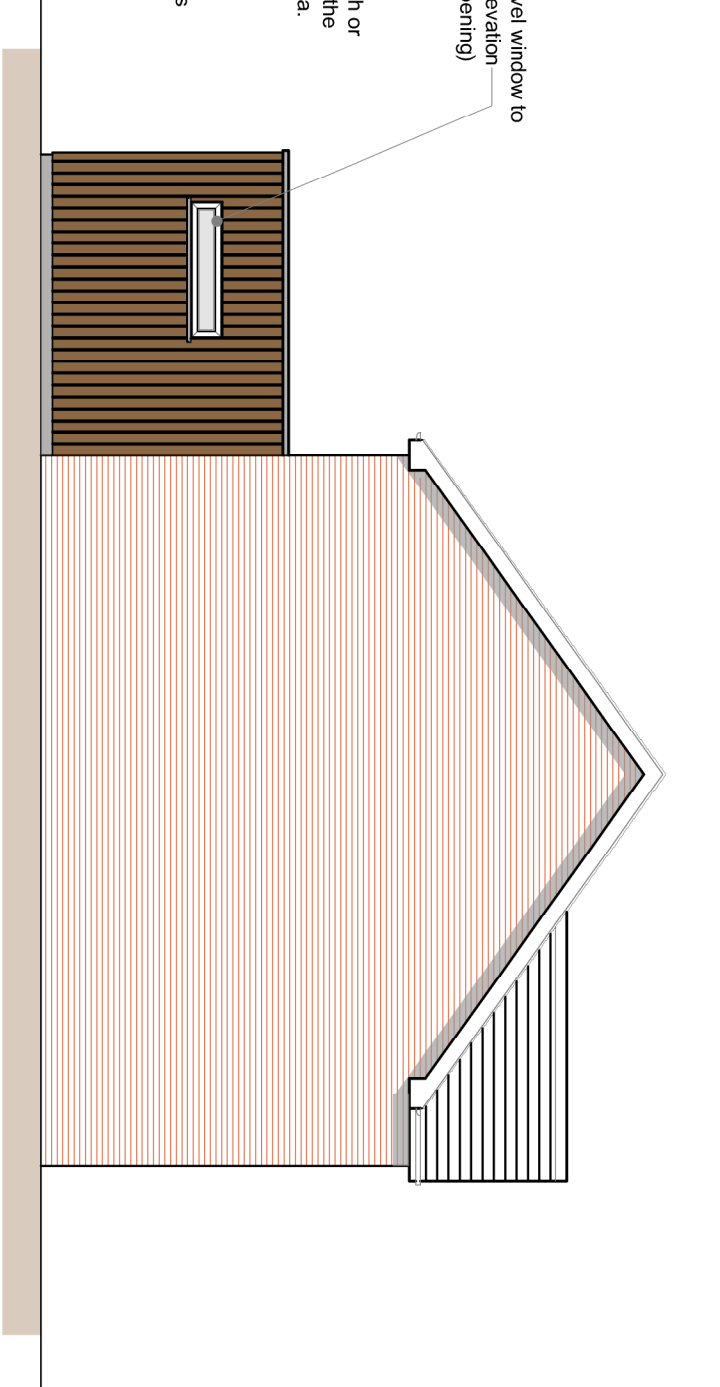
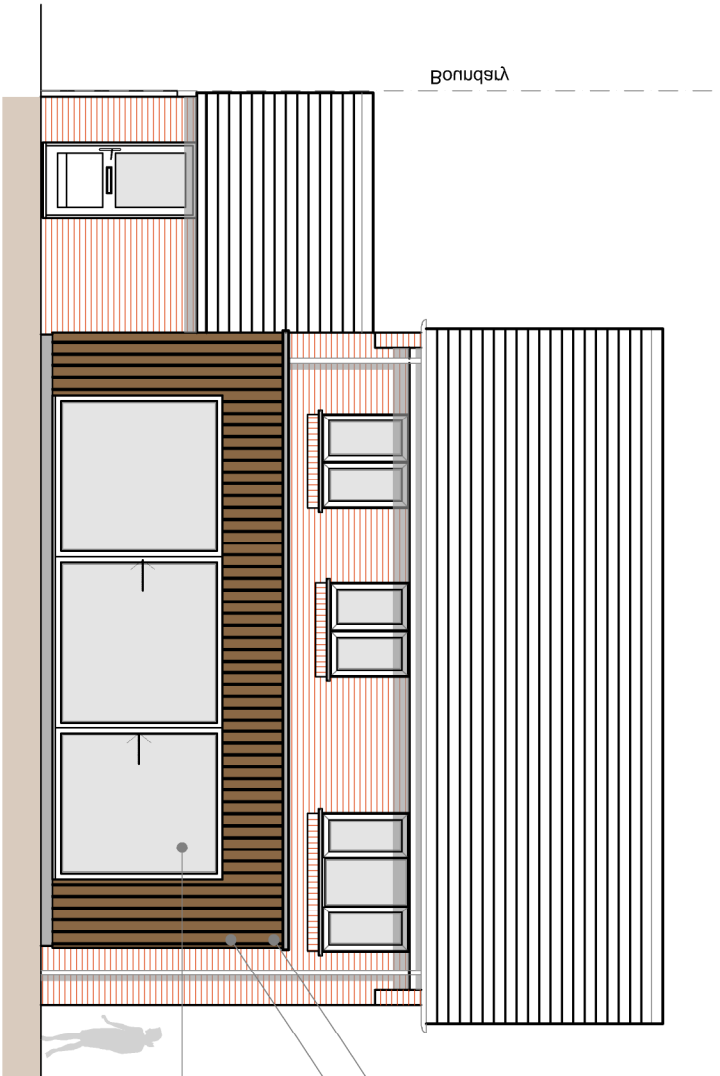
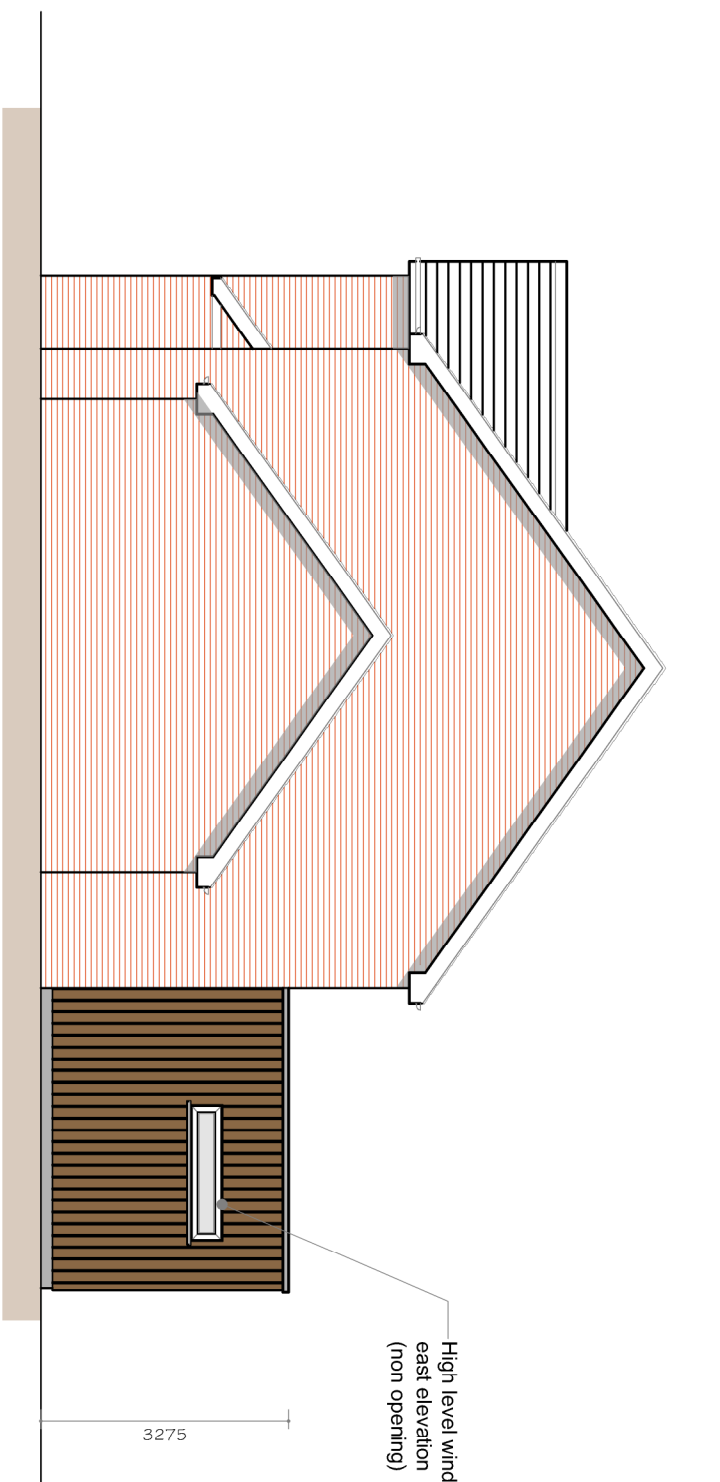
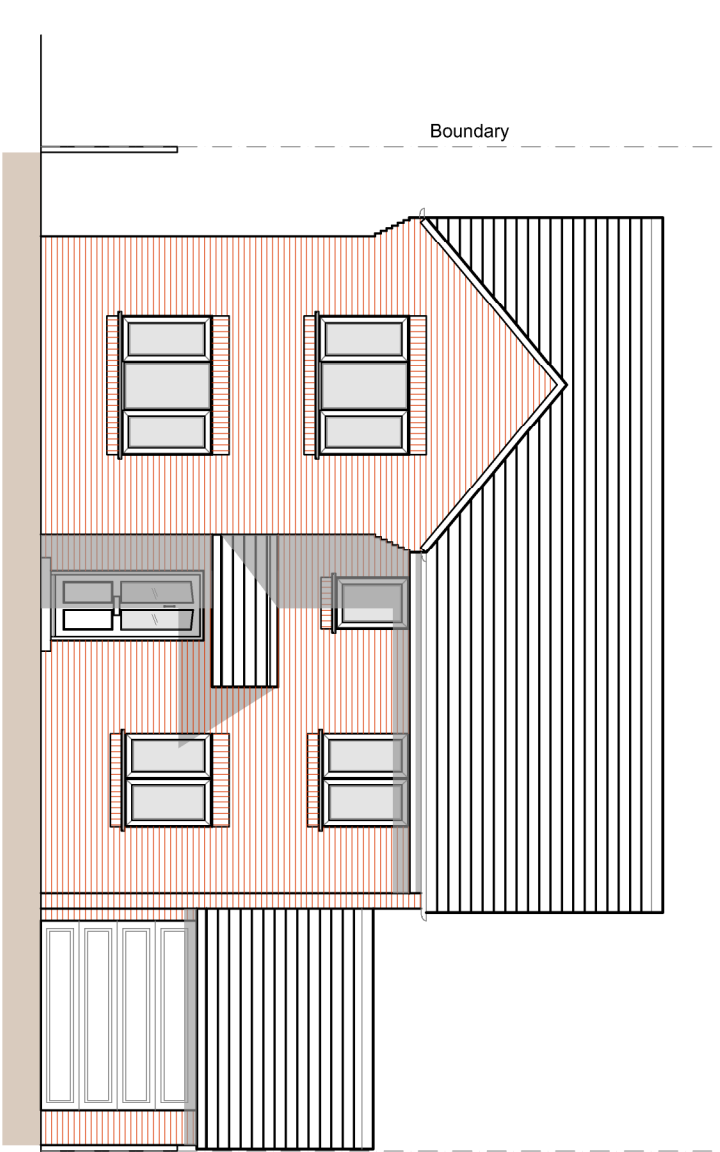
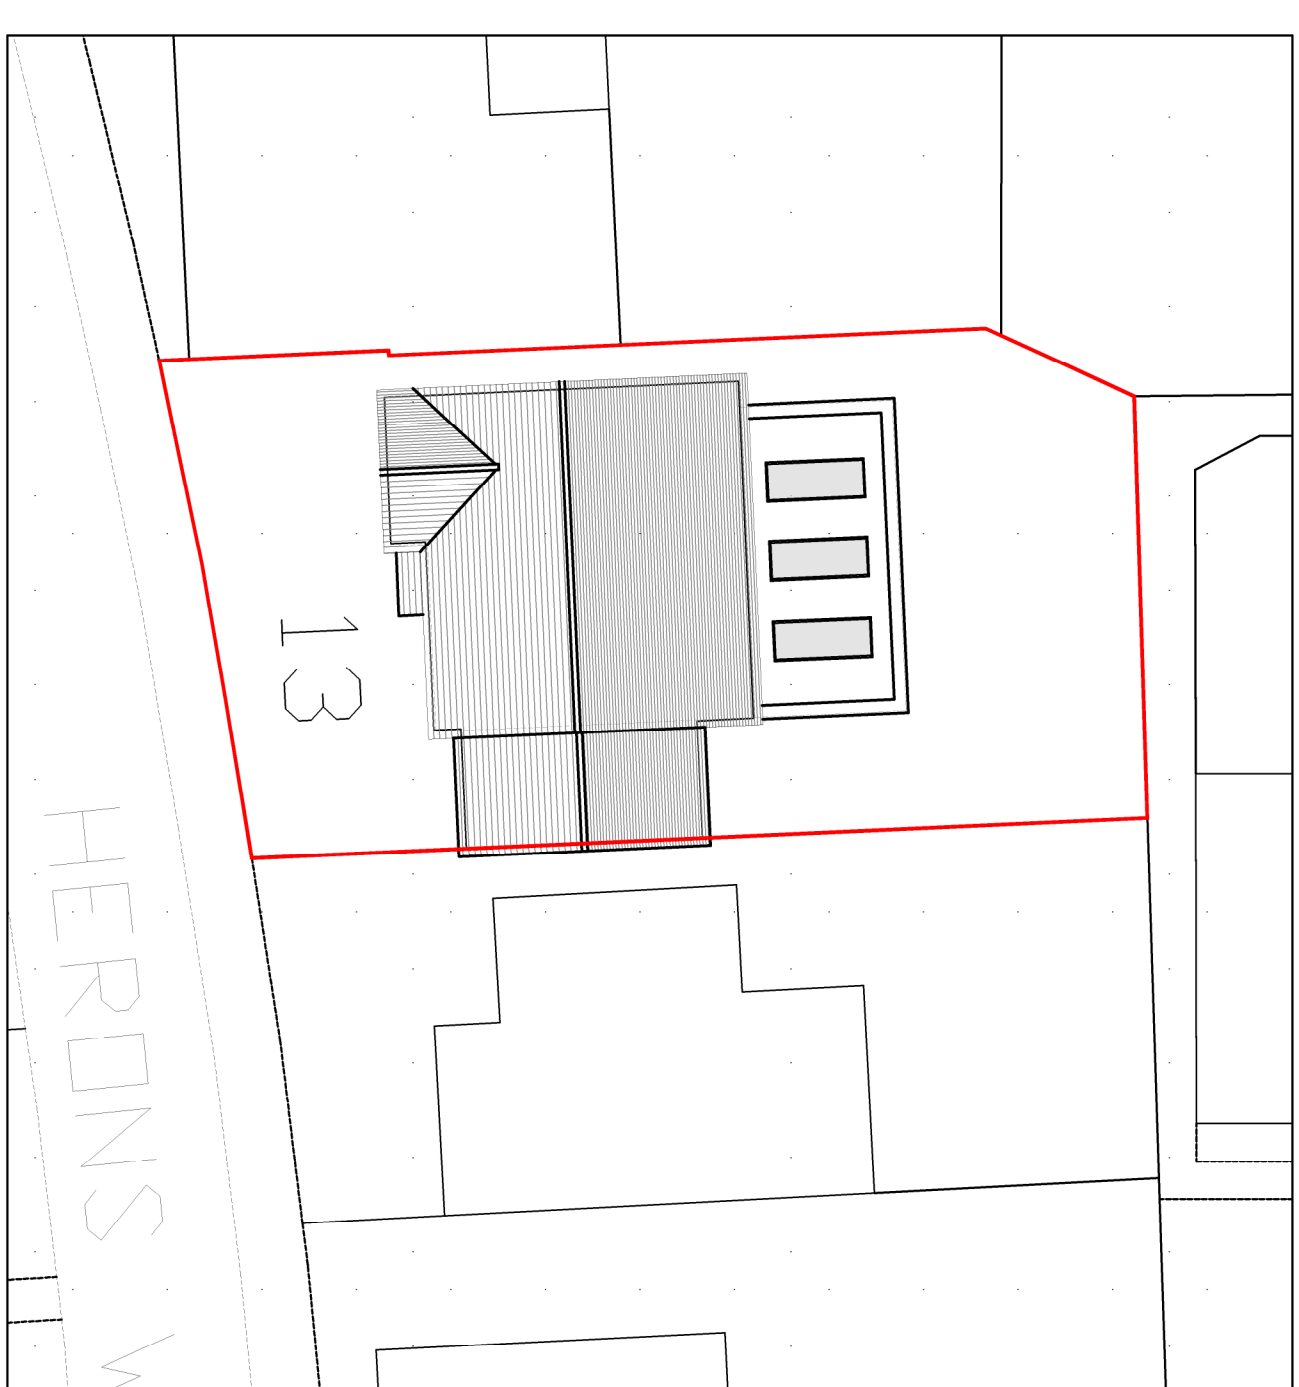
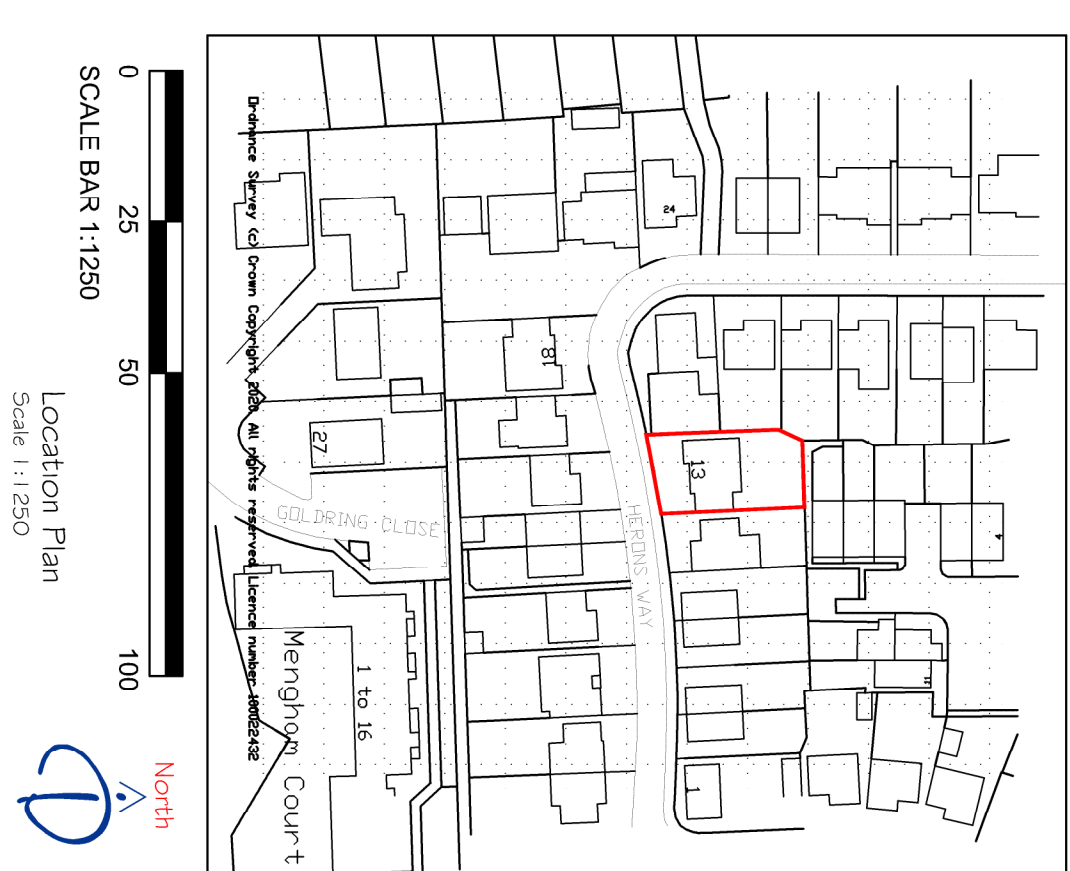
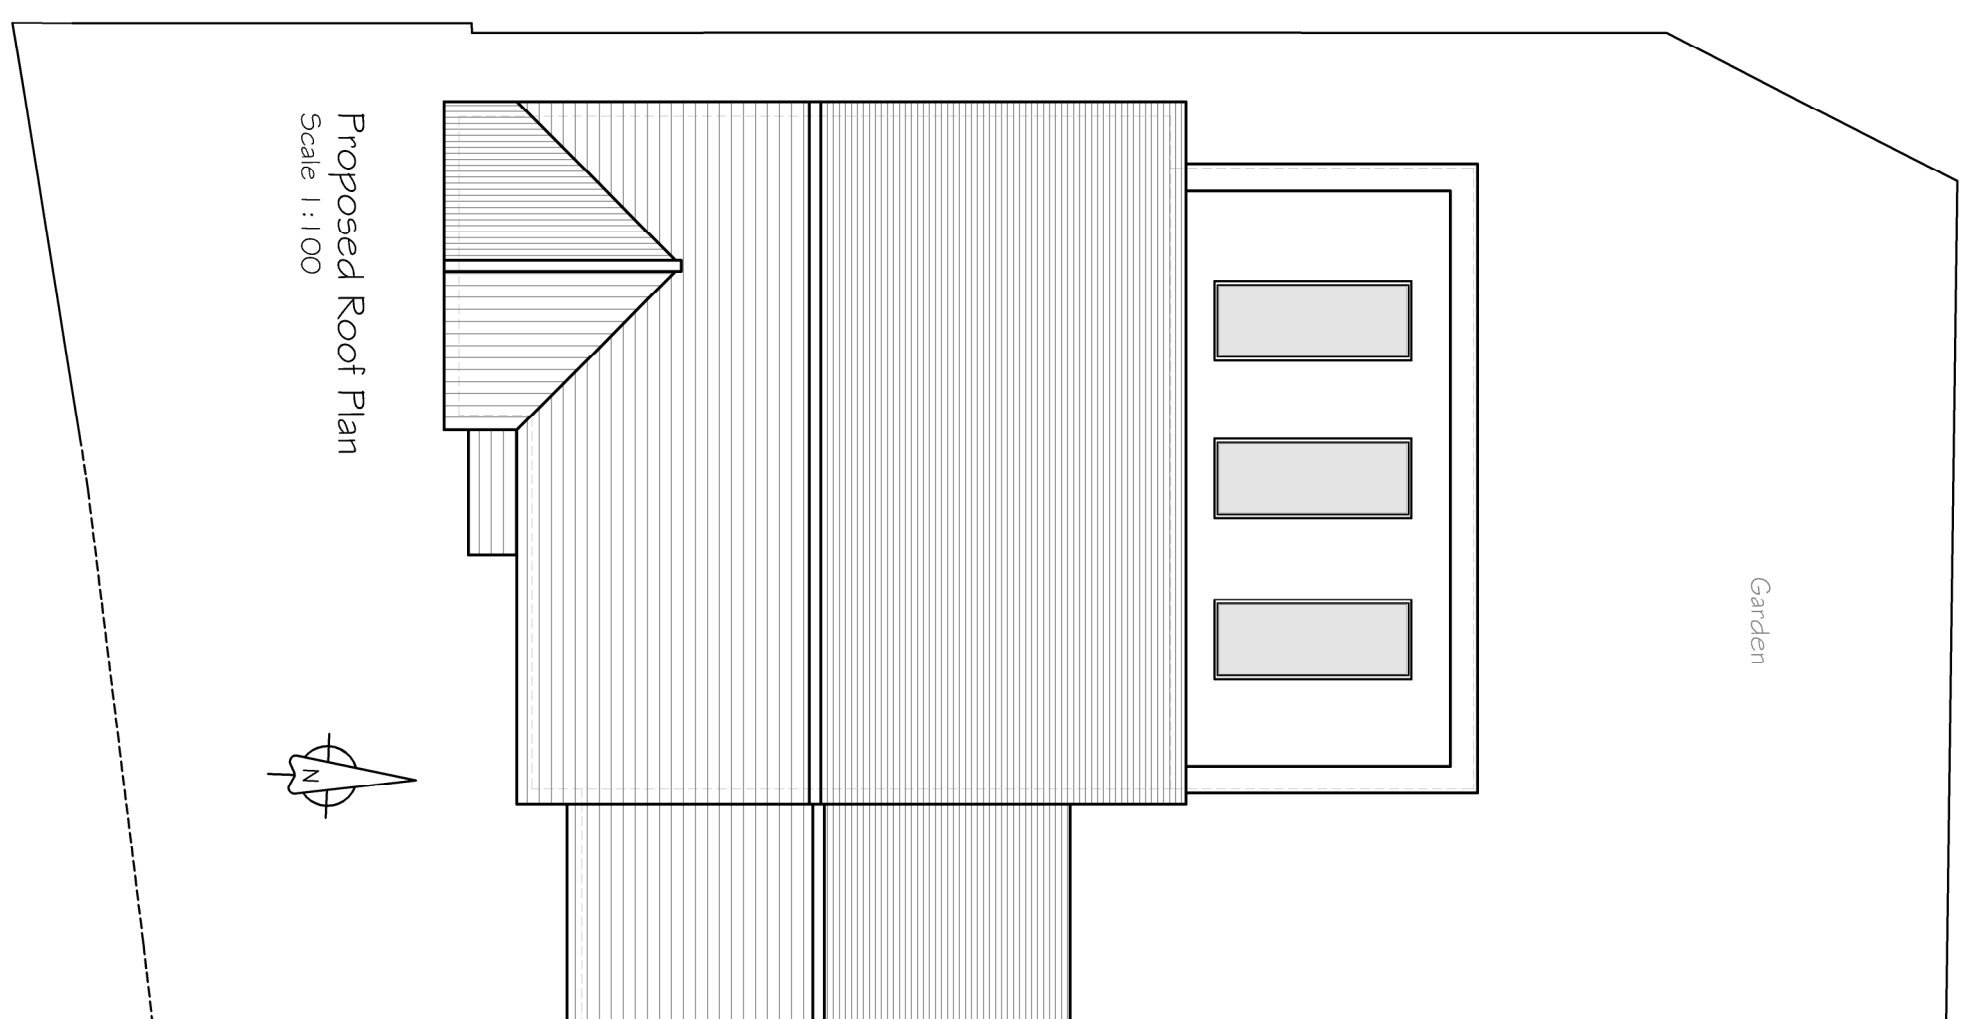
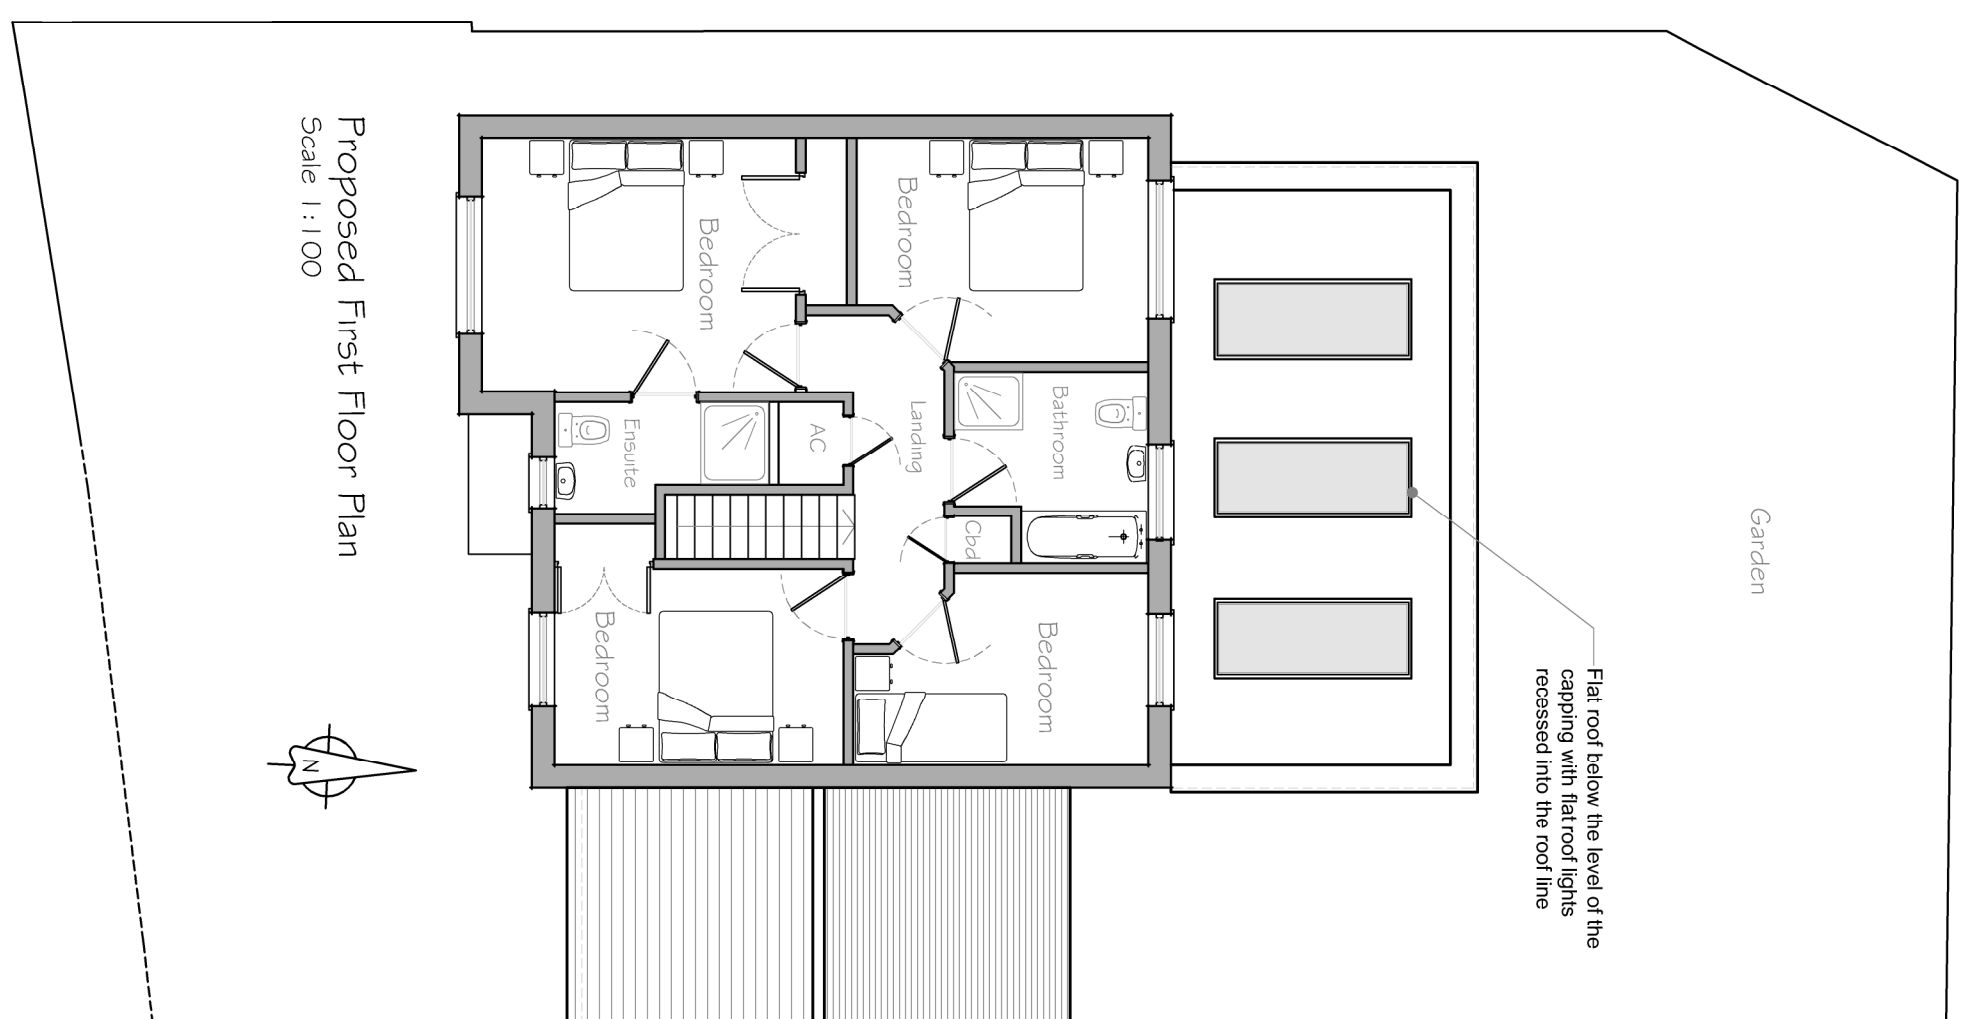


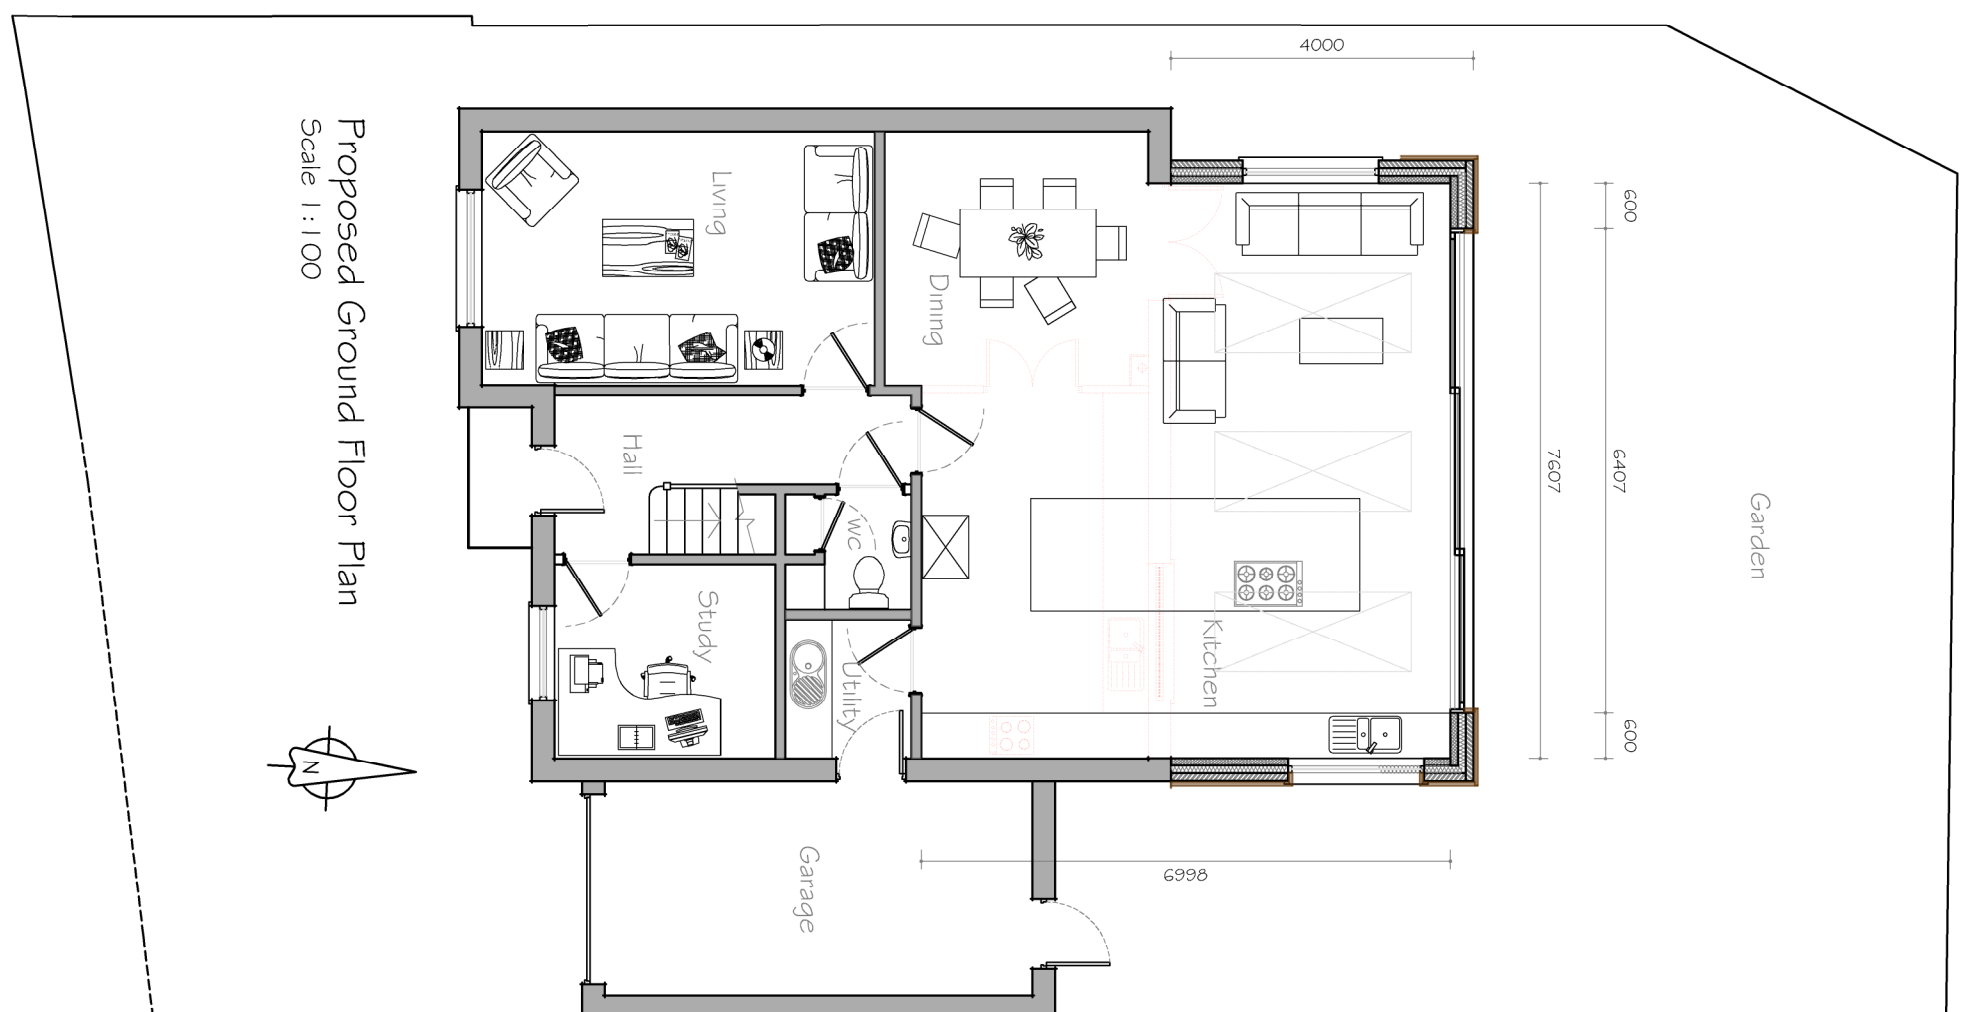

PROJECT		TITLE
CLIENT	Oliver Peirce	 Drawn to Scale: 1:100, 200, 1:250 @A1 Date: 01 MAY 2020 Drawn by: MD Drawing No: 20.281.101 Drawn at: 20 Southview Road, Horseshoe, Hampshire PO9 9ET Email: info@e2architects.co.uk Tel: 02392 006 406 Mob: 07810 918 833
PROJECT	Rear extension to 13 Herons Way	
PROPOSED	Proposed Plans and Elevations	
DATE	11/05/2020	
BY	MD	
Rev	Date	Proj
1		
2		
