


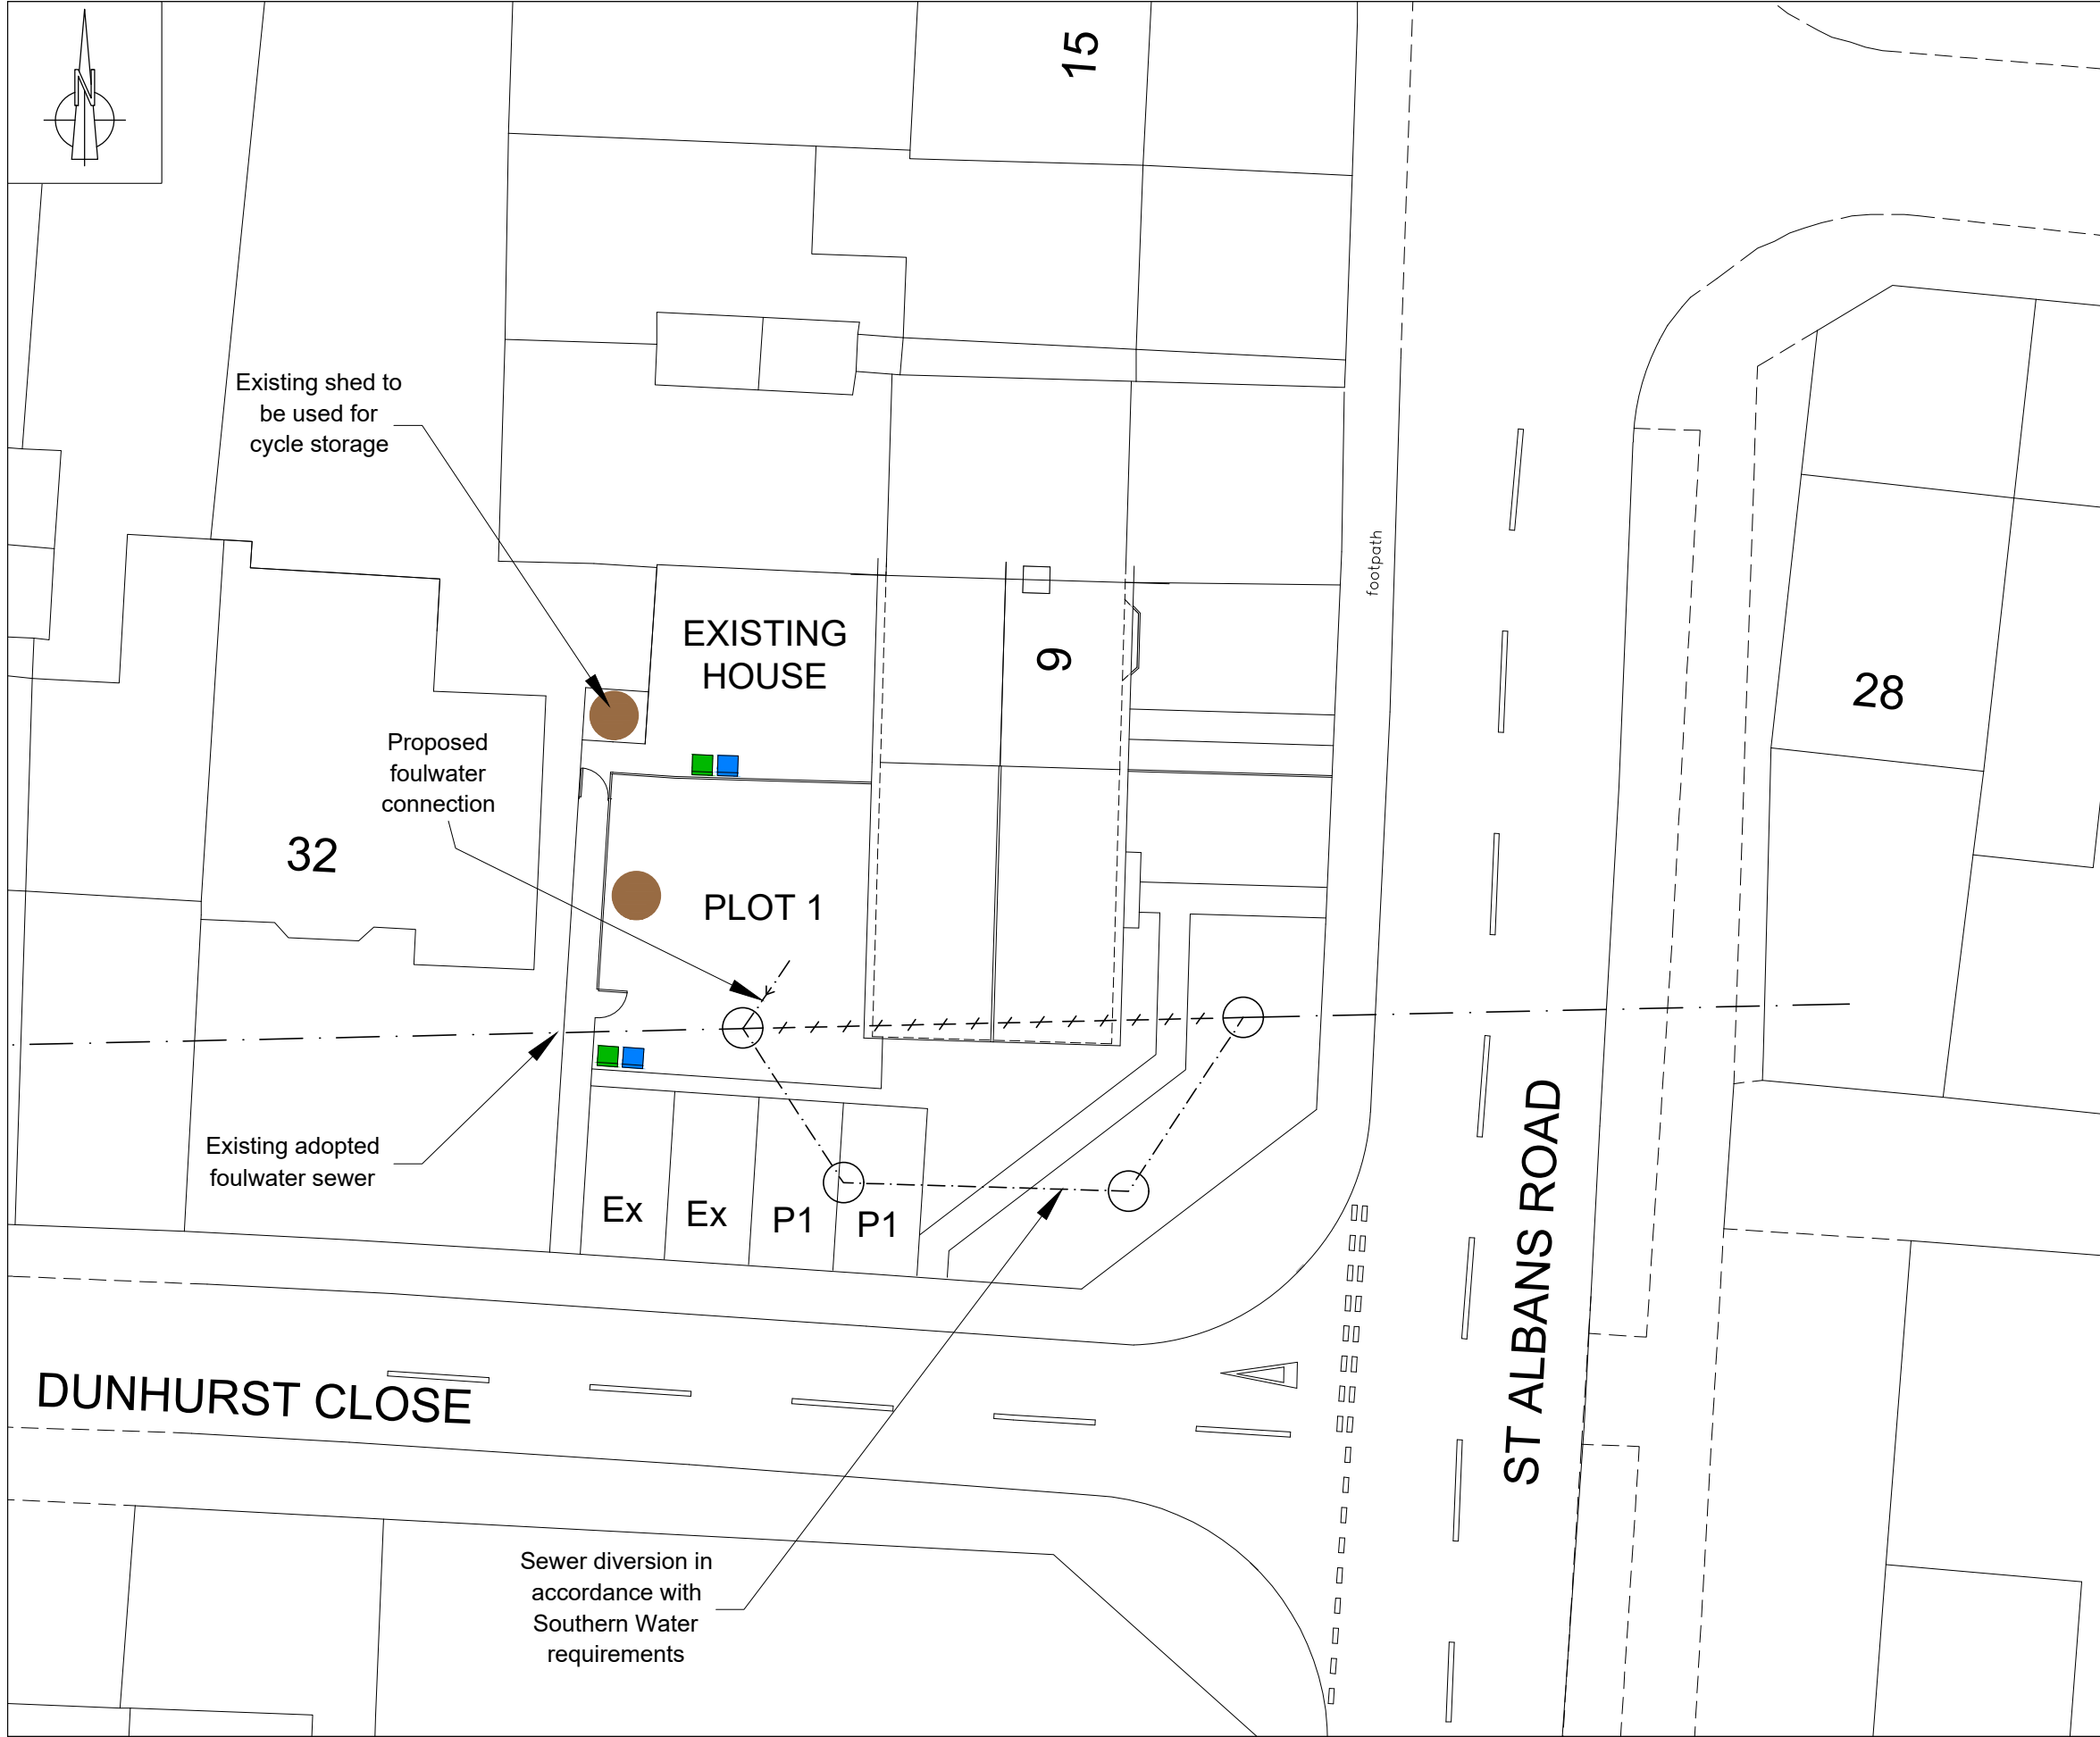


THIS DRAWING HAS BEEN PRODUCED FOR PLANNING PURPOSES ONLY, THIS IS NOT A WORKING DRAWING, FOR FURTHER INFORMATION CONTACT KALOTEC LTD.

KEY	
P1	Allocated Car Parking Space
Ex	Car Parking Space for existing property
	Cycle Storage
	Refuse Storage Area

CAR PARKING SCHEDULE

Plot	No. Bedrooms	Car Parking as policy
1	3	2.0 Spaces
Existing	2	2.0 Spaces
Total Car Parking Spaces Required		4.0 Spaces
Total Car Parking Spaces Provided		4.0 Spaces

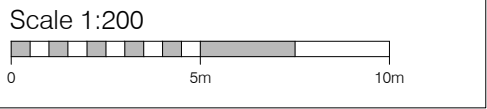

CLIENT Mr A Fry		
SITE 9 St Albans Road, Havant		
TITLE Proposed Block Plan		
SCALE 1:200 (A3)	DRAWING NO. KALO-0234-03	REVISION
DATE May 20		
DRAWN	CHECKED	
Kalotec Limited, Cams Hall, Fareham, Hampshire, PO16 8AB Telephone: 01329 227 424 Email: info@kalotec.co.uk Website: www.kalotec.co.uk		
COPYRIGHT © KALOTEC LIMITED		