
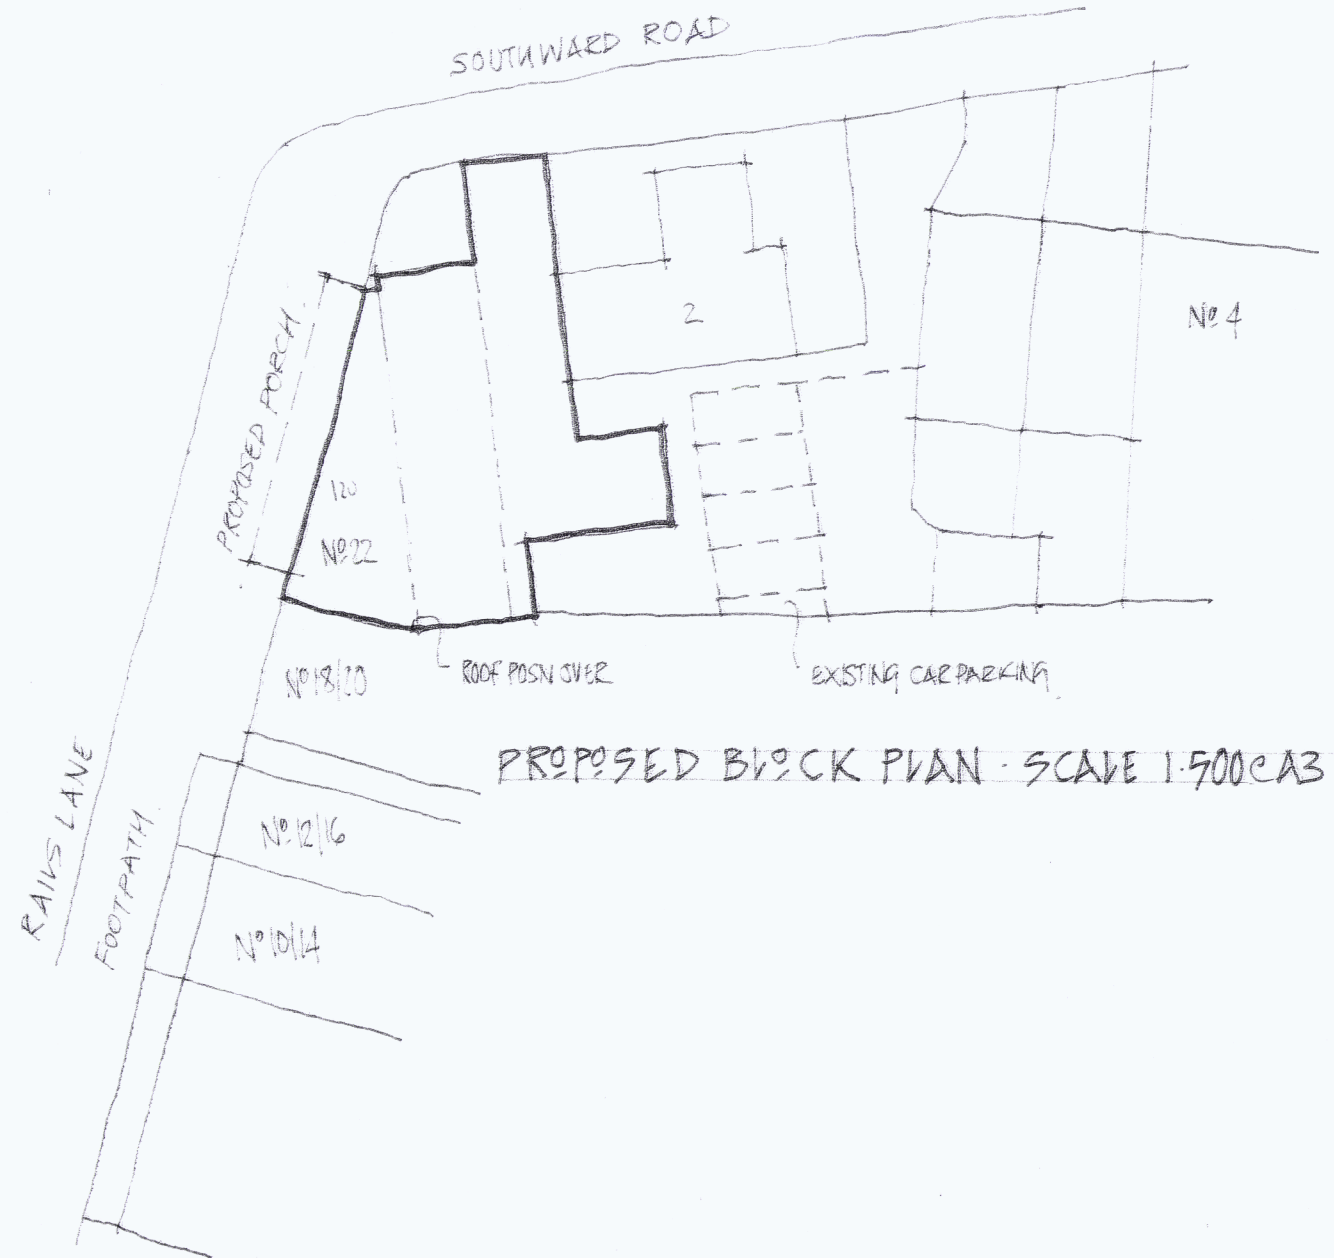


Land Registry
Official copy of
title plan

Title number SH11408
Ordnance Survey map reference SZ7398NW
Scale 1:1250 enlarged from 1:2500
Administrative area Hampshire / Havant

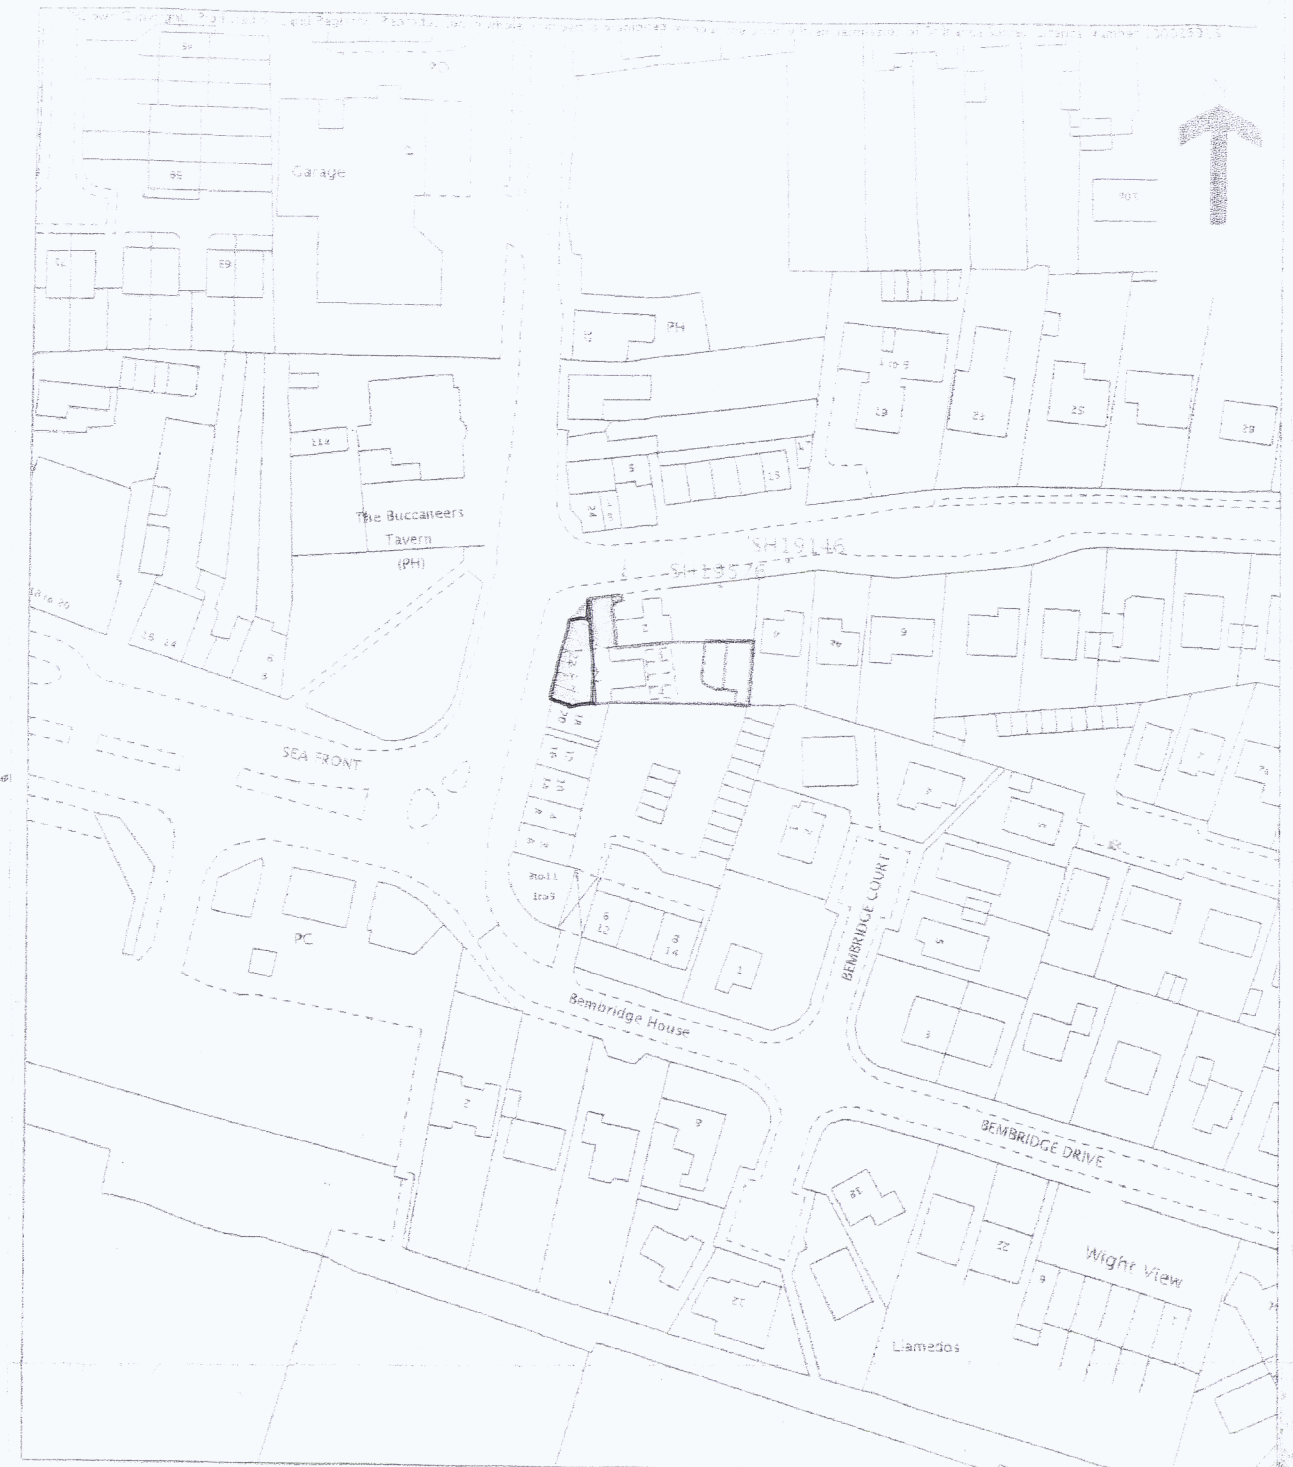

Architectural Planning limited.
Building Designers & Surveyors.

Proposed Alterations and Improvements to form new storm porch at: Riley's Convenience Store, Eastoke Corner, Hayling Island, Hampshire.

FOR: MR VIJENDRA.
SITE LOCATION AND BLOCK PLANS,
OCTOBER 2019
DRG NO: Y2019-10-03-01