




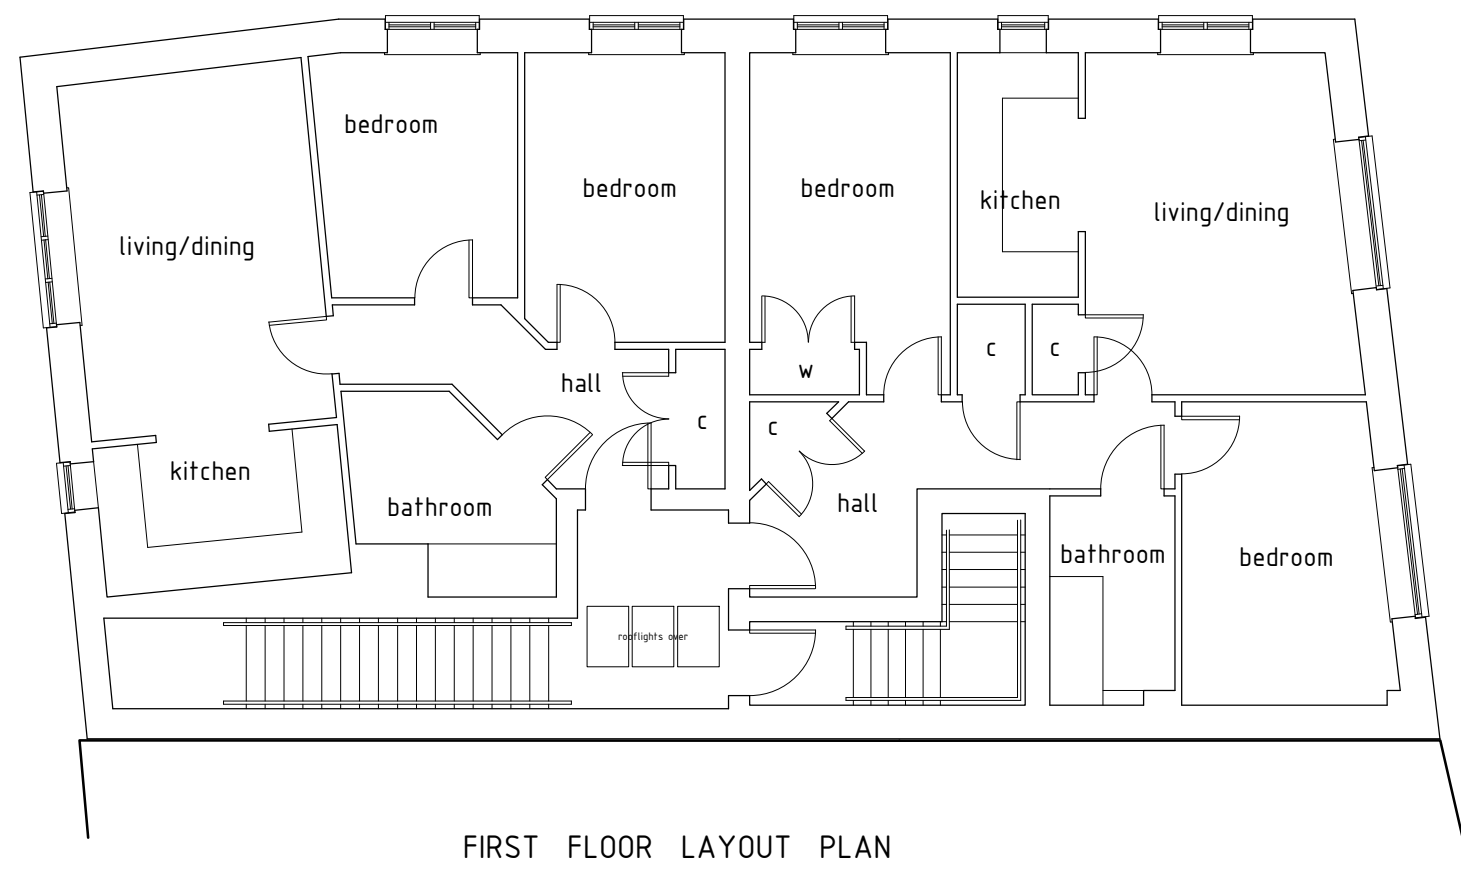


FIRST FLOOR LAYOUT PLAN

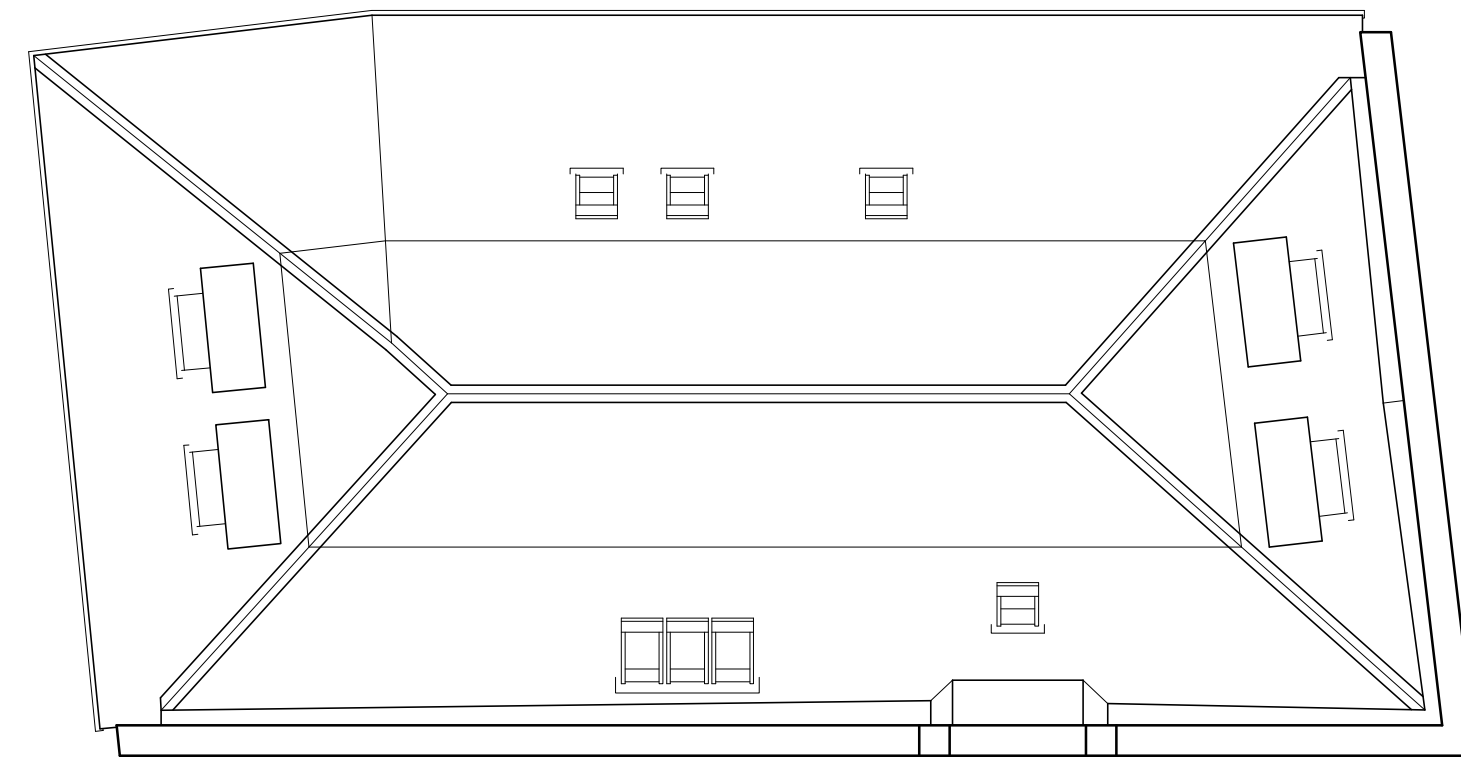


ROOF LAYOUT PLAN

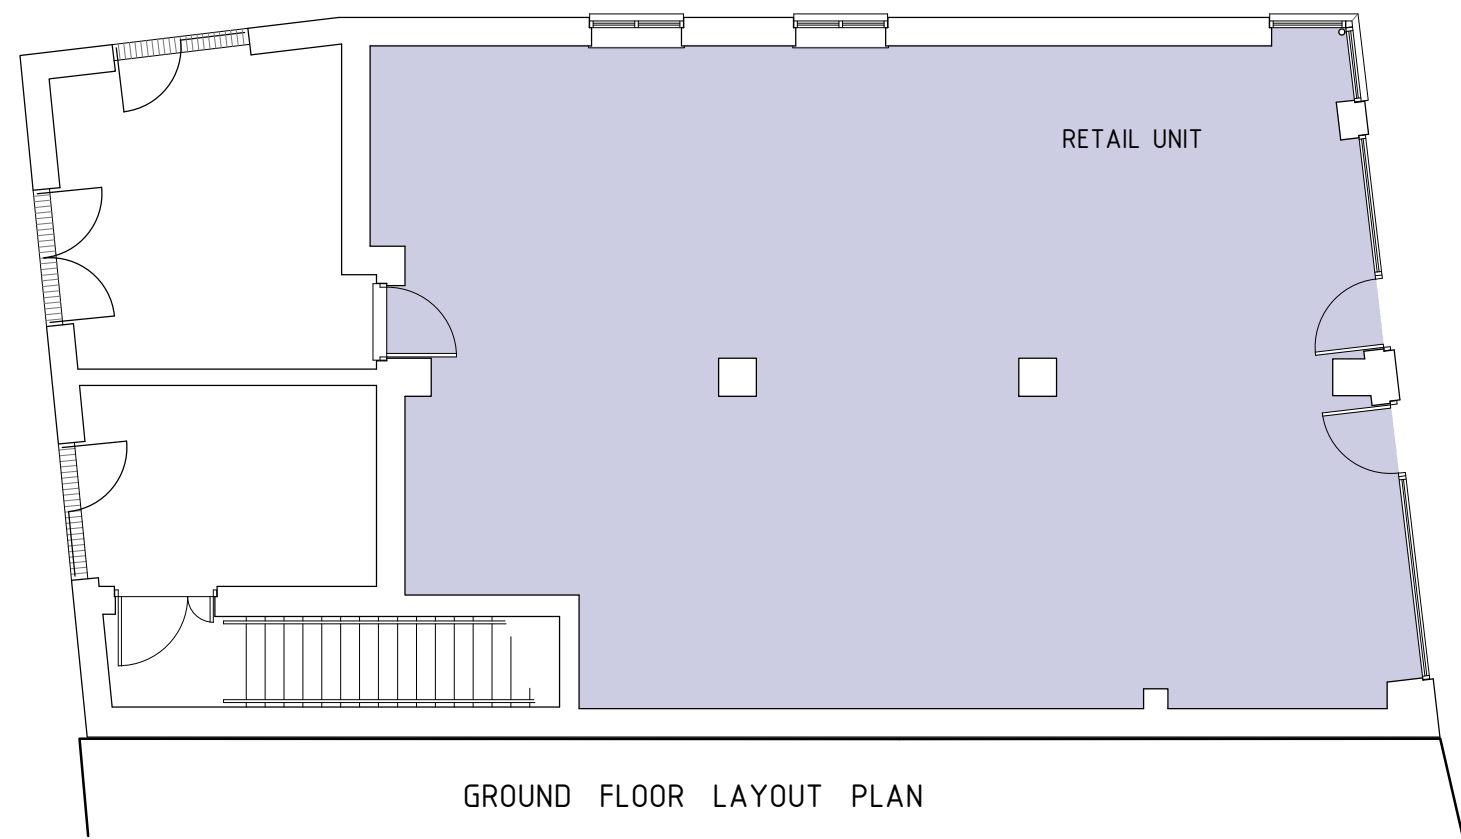

GROUND FLOOR LAYOUT PLAN

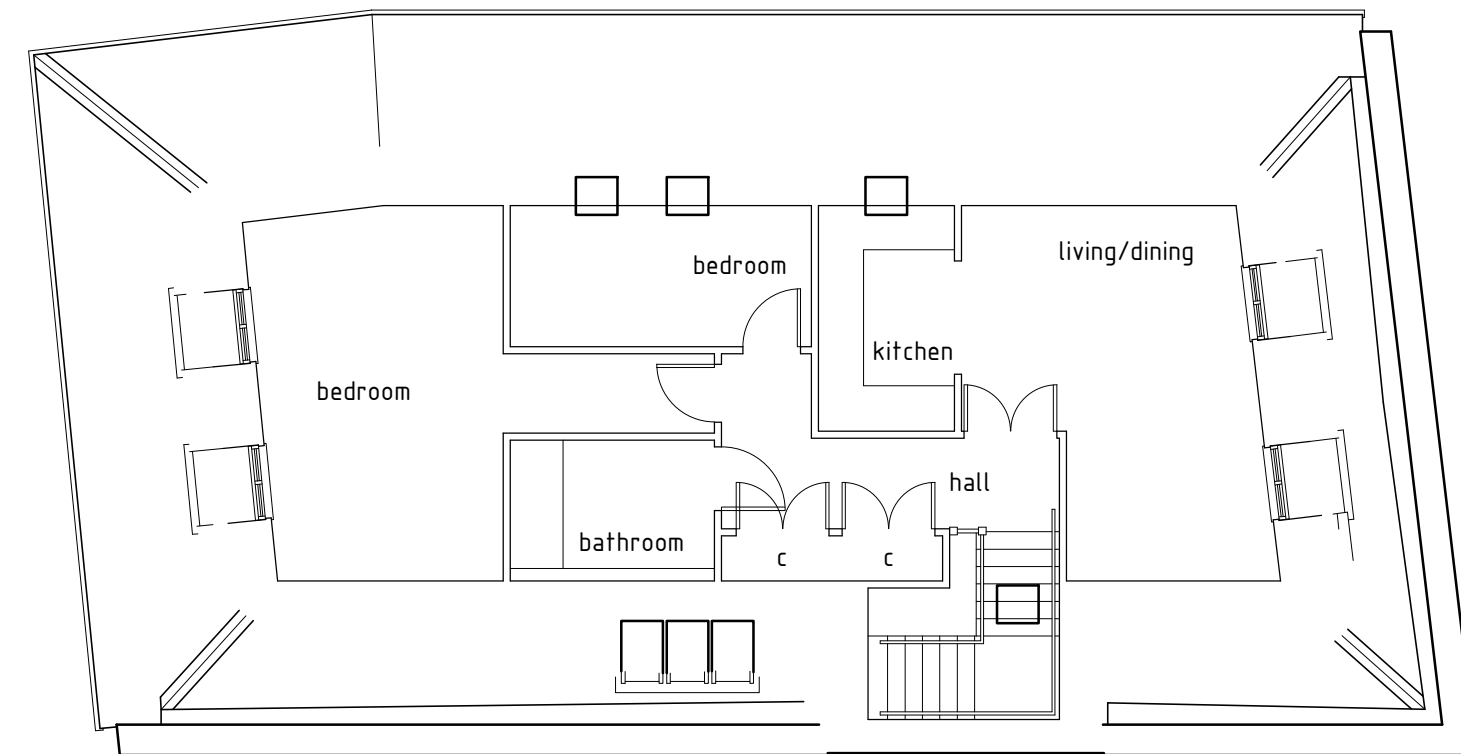

SECOND FLOOR LAYOUT PLAN

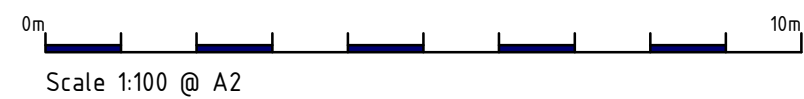

EXISTING PLANS (UNCHANGED)

31 ELM GROVE
HAYLING ISLAND

Project no: 170601
Date: 01/10/2019

Drawing no: 1001
Scale: AS SHOWN

GORDON@GDBTECHNICALARCHITECTURE.CO.UK
07875 108300

GDB TECHNICAL
ARCHITECTURE