

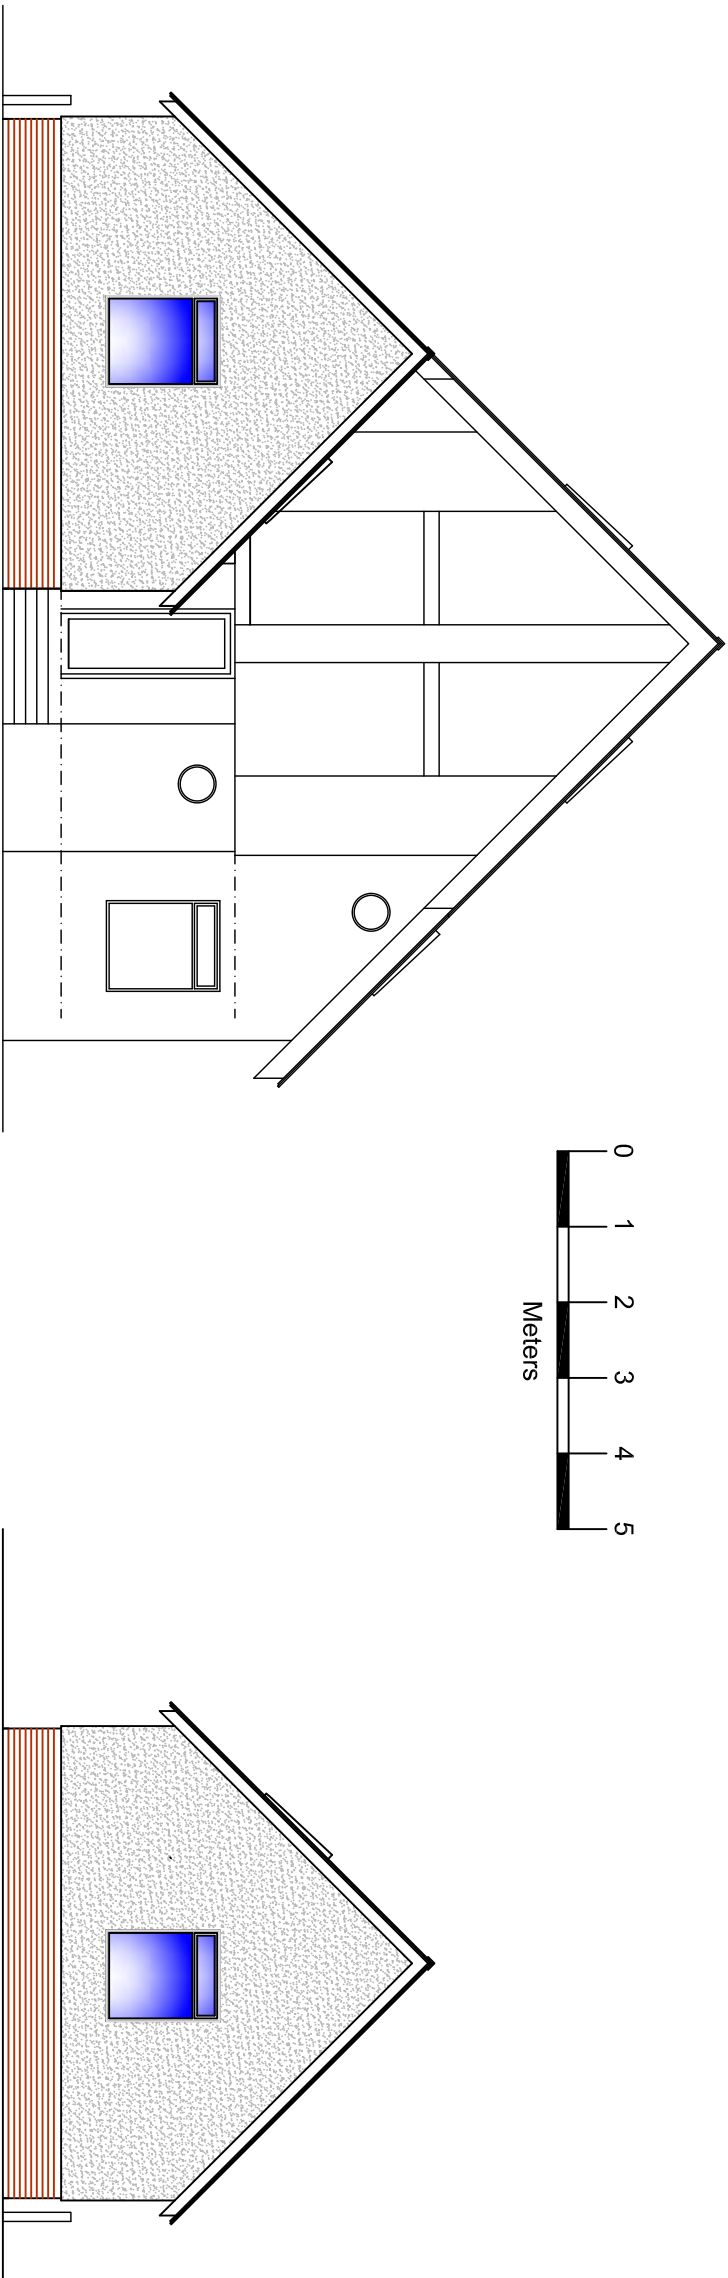


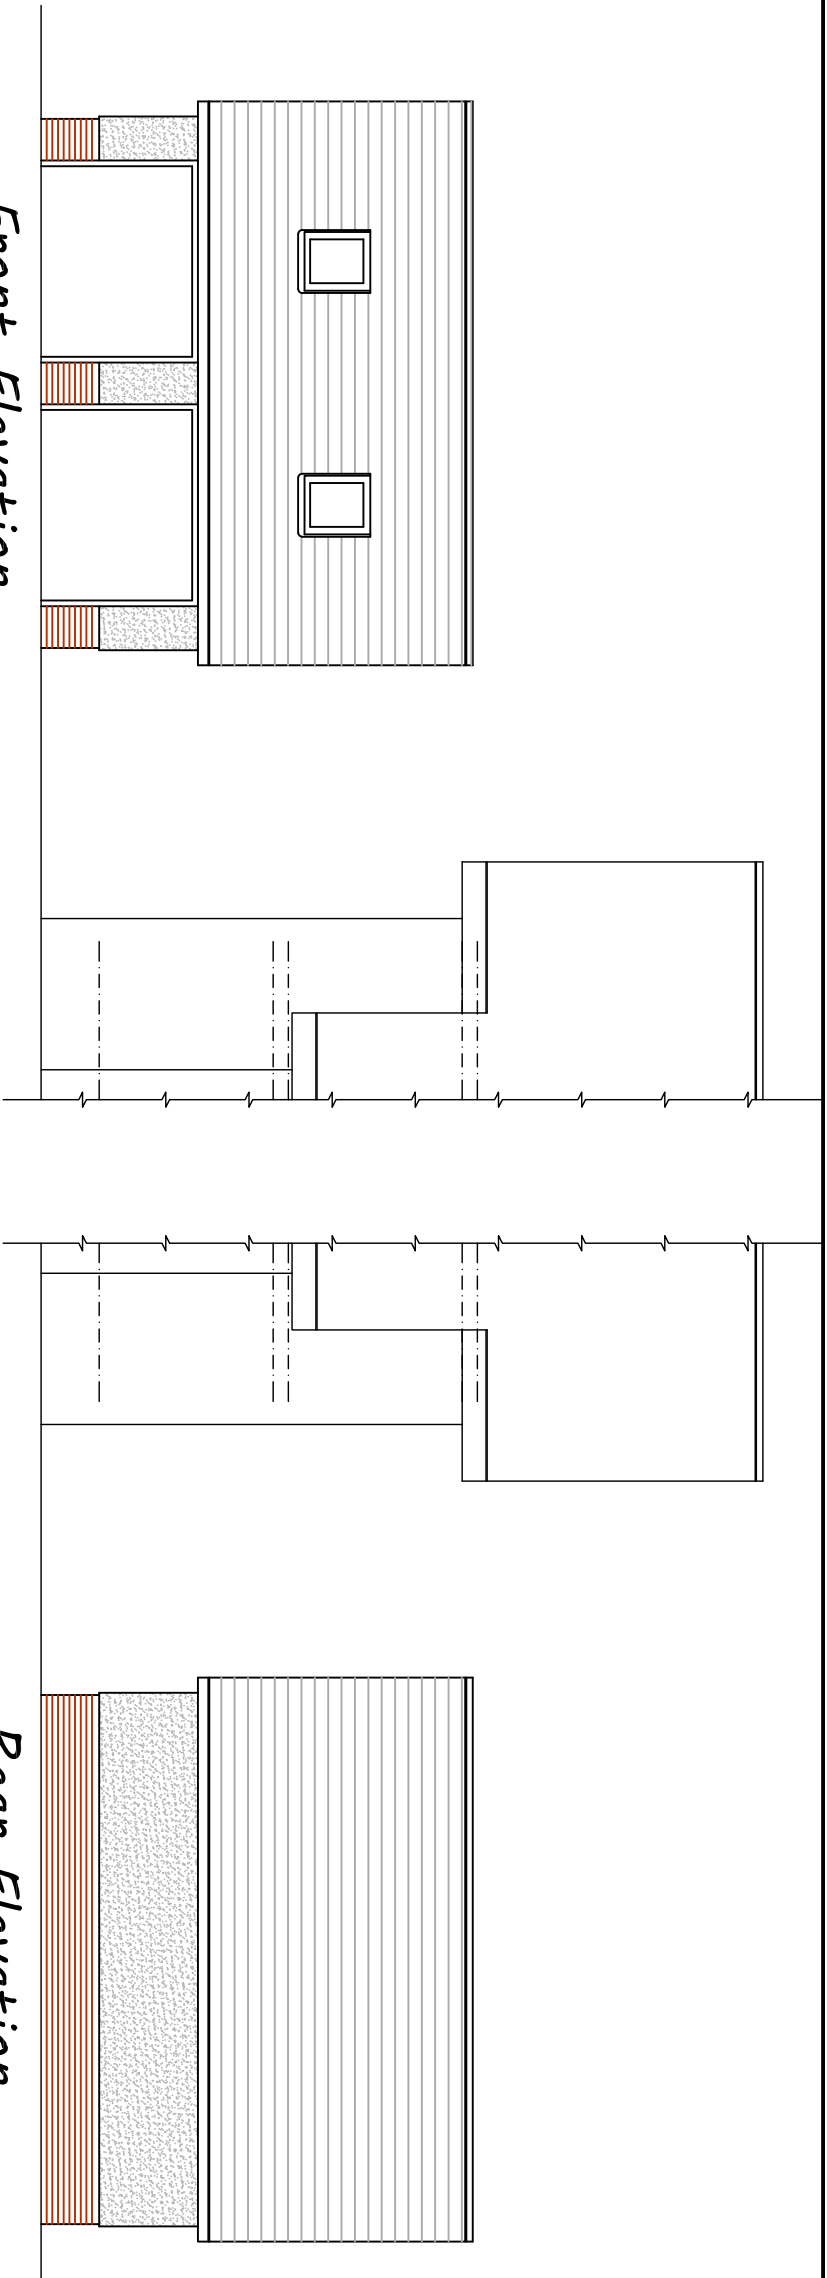

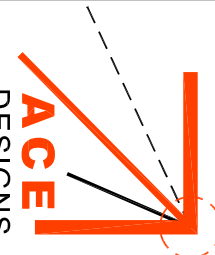

Architectural & Civil Engineering Design
143 Station Road, Liss, Hants. GU33 7AJ
Tel 01730 894988
e-mail:enquiries@acedesigns-ltd.co.uk
www.ace-designs.co.uk

Job Title

Proposed detached garage at
4 Bembridge Drive, Hayling island

Drawing Title

Elevations as proposed

Client

Mr & Mrs Adams-Madgwick

Scale

1:100 @ A3

Date

May 20

Designed

GG

Drawn

EV

Checked

GG

Approved

Job No

190103

Drawing No

190103/204

Rev