



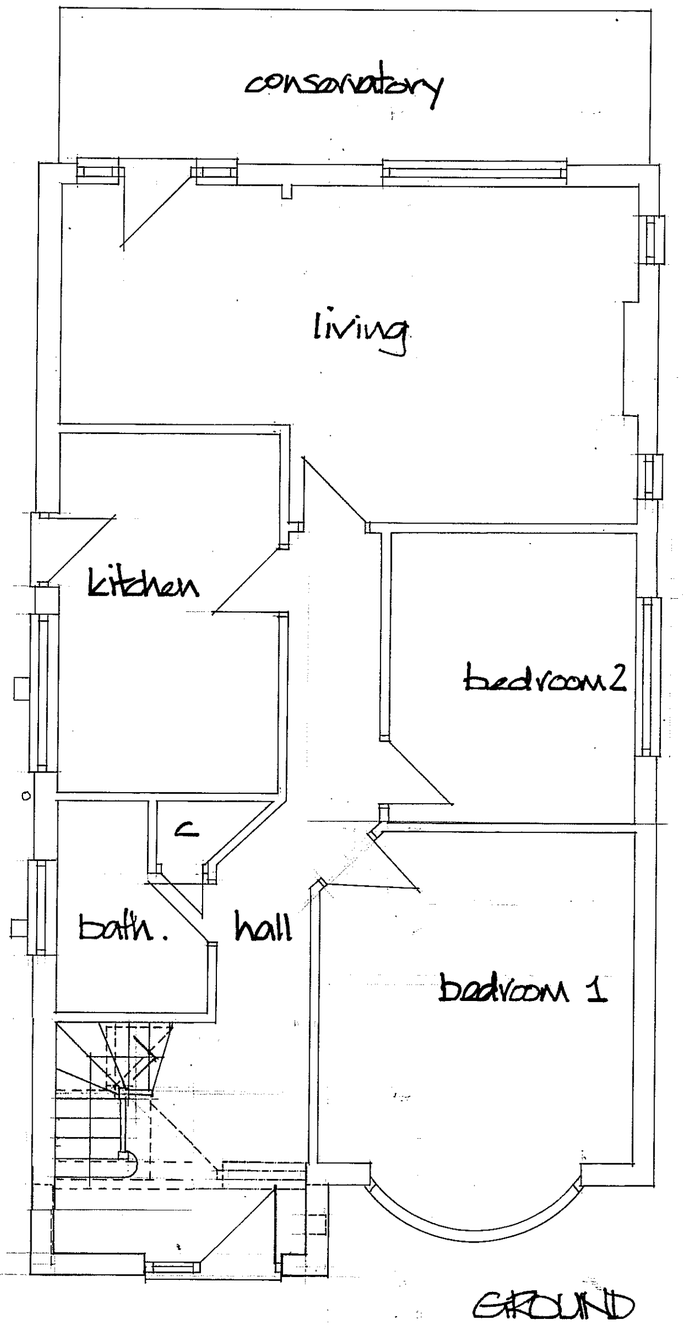

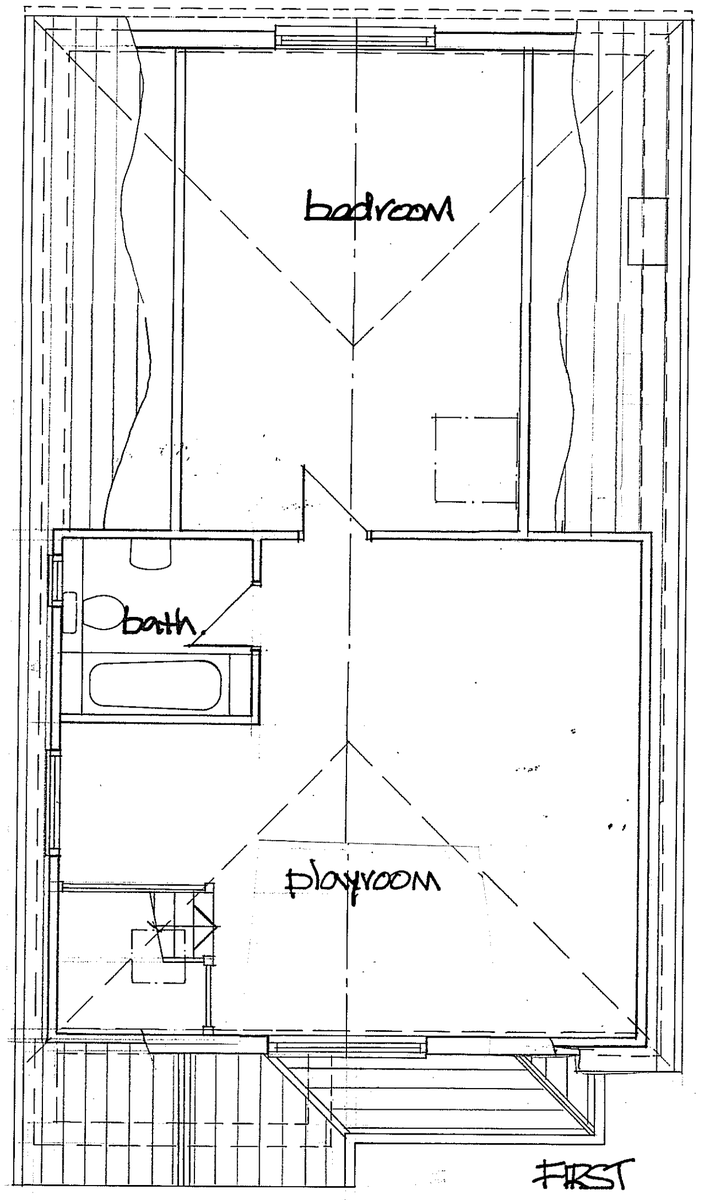

A	NOV'19	ADDITIONAL SIDE DORMER ADDED	DT

DEREK TREAGUS ASSOCIATES
ARCHITECTURAL SERVICES
No3-The Townhouse,20 Nelson Road,Southsea,
Hampshire PO5 2AS
Tel: 07956 624094
Email: derek.treagus@gmail.com

Project	FRONT EXTENSION AND LOFT CONVERSION AT 36 WARFIELD AVENUE, WATERLOOVILLE, HAMPSHIRE.
Client	Mr & Mrs Coles
Subject	Planning Drawing Proposed
Date: Sept 2019	Scale: 1:100,1:50@ A2
Rev: A	Drg. No. **19/848/01**

- **Copyright reserved.**
- **All dimensions are to be site confirmed and should not be scaled unless for Planning purposes.**
- **Verify all queries with the office.**