


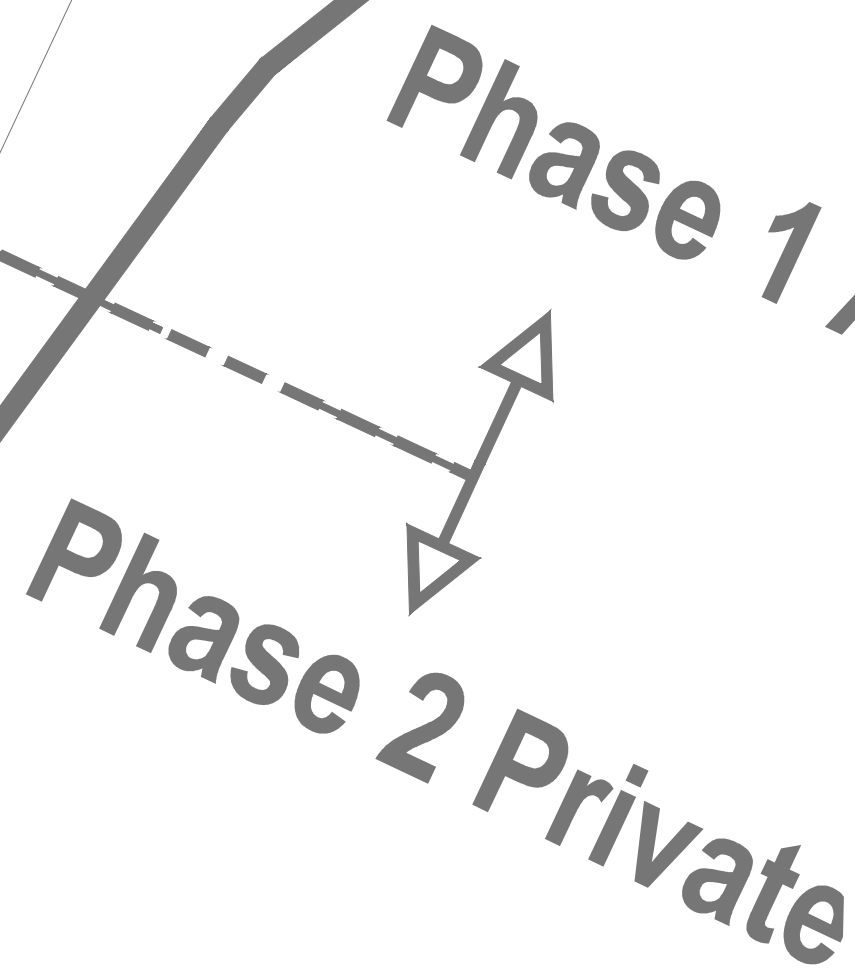

1. Where this drawing has been issued in electronic .dwg format it has been done so in good faith. jnpgroup do not take any responsibility for any inaccuracies in the electronic data, which should be checked against the paper (or .pdf) drawing issue. Any apparent discrepancies should be immediately reported to jnpgroup. The electronic .dwg file should not be assumed to be to scale and should not be used for 'overlying', setting out or checking of any third party information. All dimensions should be taken from the paper (or .pdf) version of the drawing. Electronic drawings may contain third party information, jnpgroup take no responsibility for this information, which should be checked against the originators paper drawing(s).

3. Do not scale

5. Copyright reserved. This drawing may only be used for The Client and location specified in the title block. It may not be copied or disclosed to any third party without the prior written consent of jnpgroup.

Health and Safety Note:
The details on this drawing have been prepared on the assumption that a competent contractor will be carrying out the works. If the contractor(s) considers that there is insufficient Health and Safety information on this drawing, this should immediately be brought to the attention of the designer.

 Piled Foundations Vibro Foundations☐ Strip Foundations

Refer to Dwg: D514 - D515

See Drawings For Standard Details

A	13.06.19	Pile plots updated	MW	GS
Rev.	Date	Amendment	By	Chk

Status	Construction
--------	--------------



Job	Bartons Rd, Hampshire Havant
-----	---------------------------------

Title	Foundation Type Plan
-------	----------------------

Scale NTS	Date May 2019
-----------	---------------

Drawn By	NI	Eng. Check	GS	Tech. Check	GS
----------	----	------------	----	-------------	----



Drawing No.	Rev.
C85850-516	A

26
CA Ref: QN0190 Rev B