

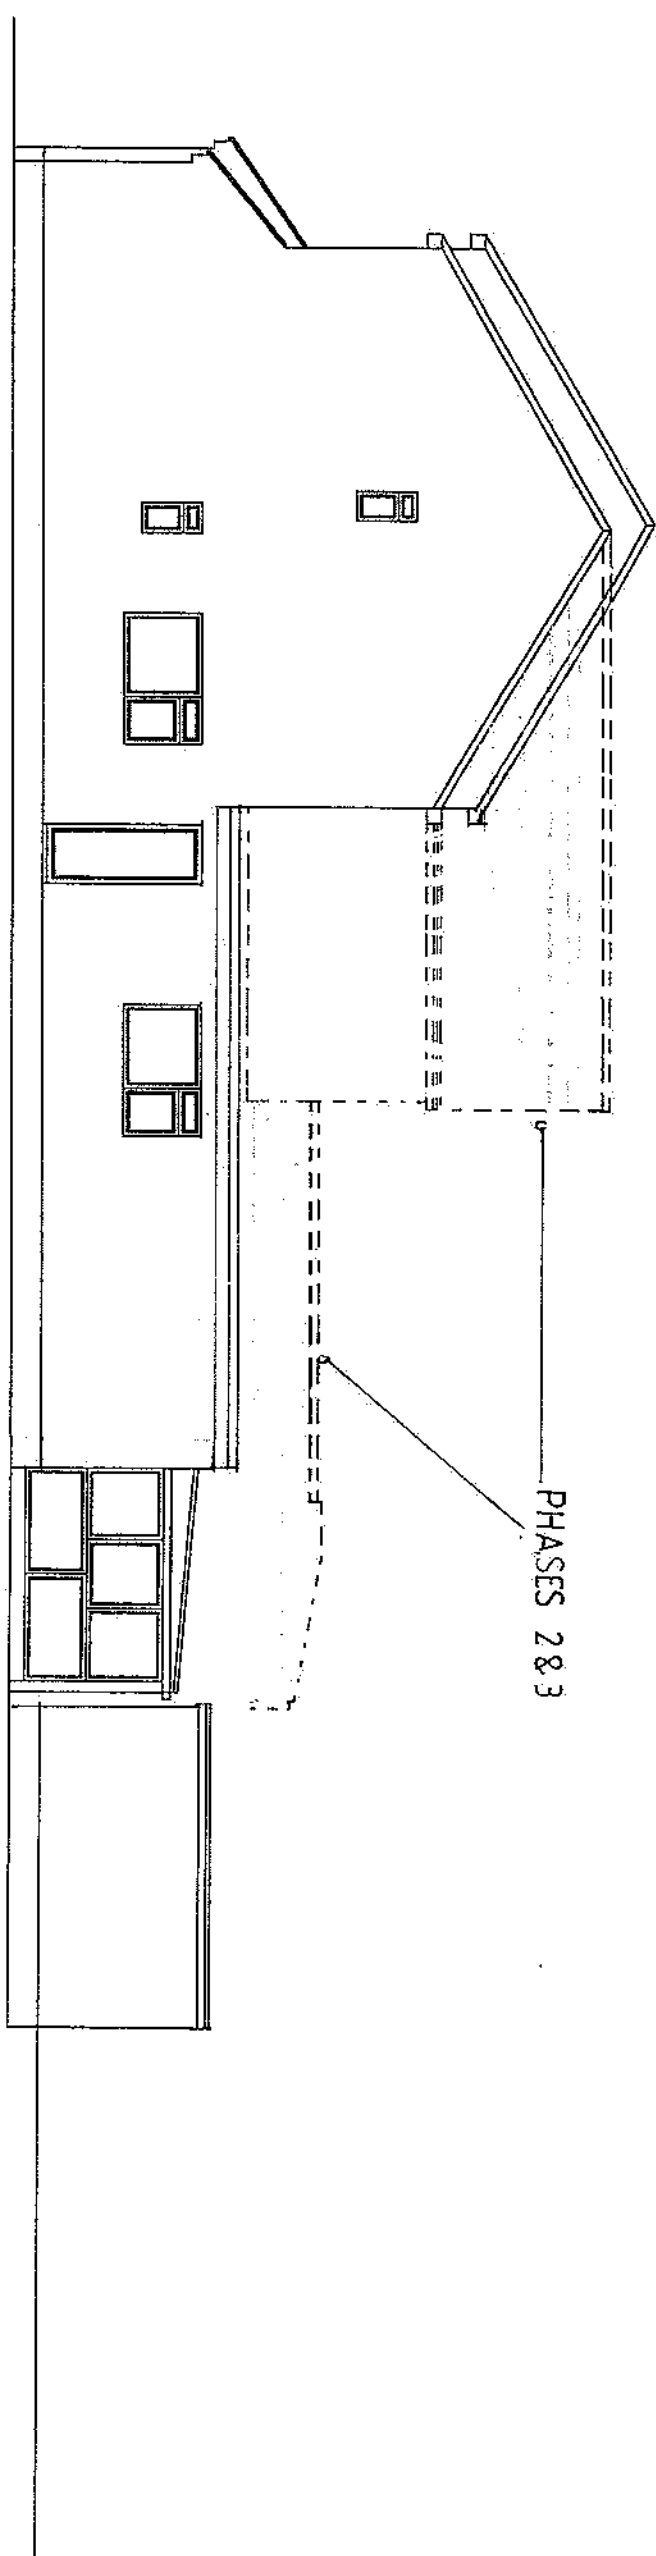


1/100.

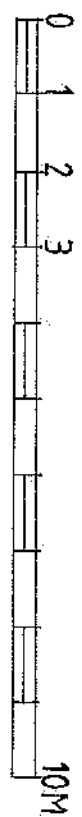

PROPOSED SIDE ELEVATION 1

PHASES 2 & 3

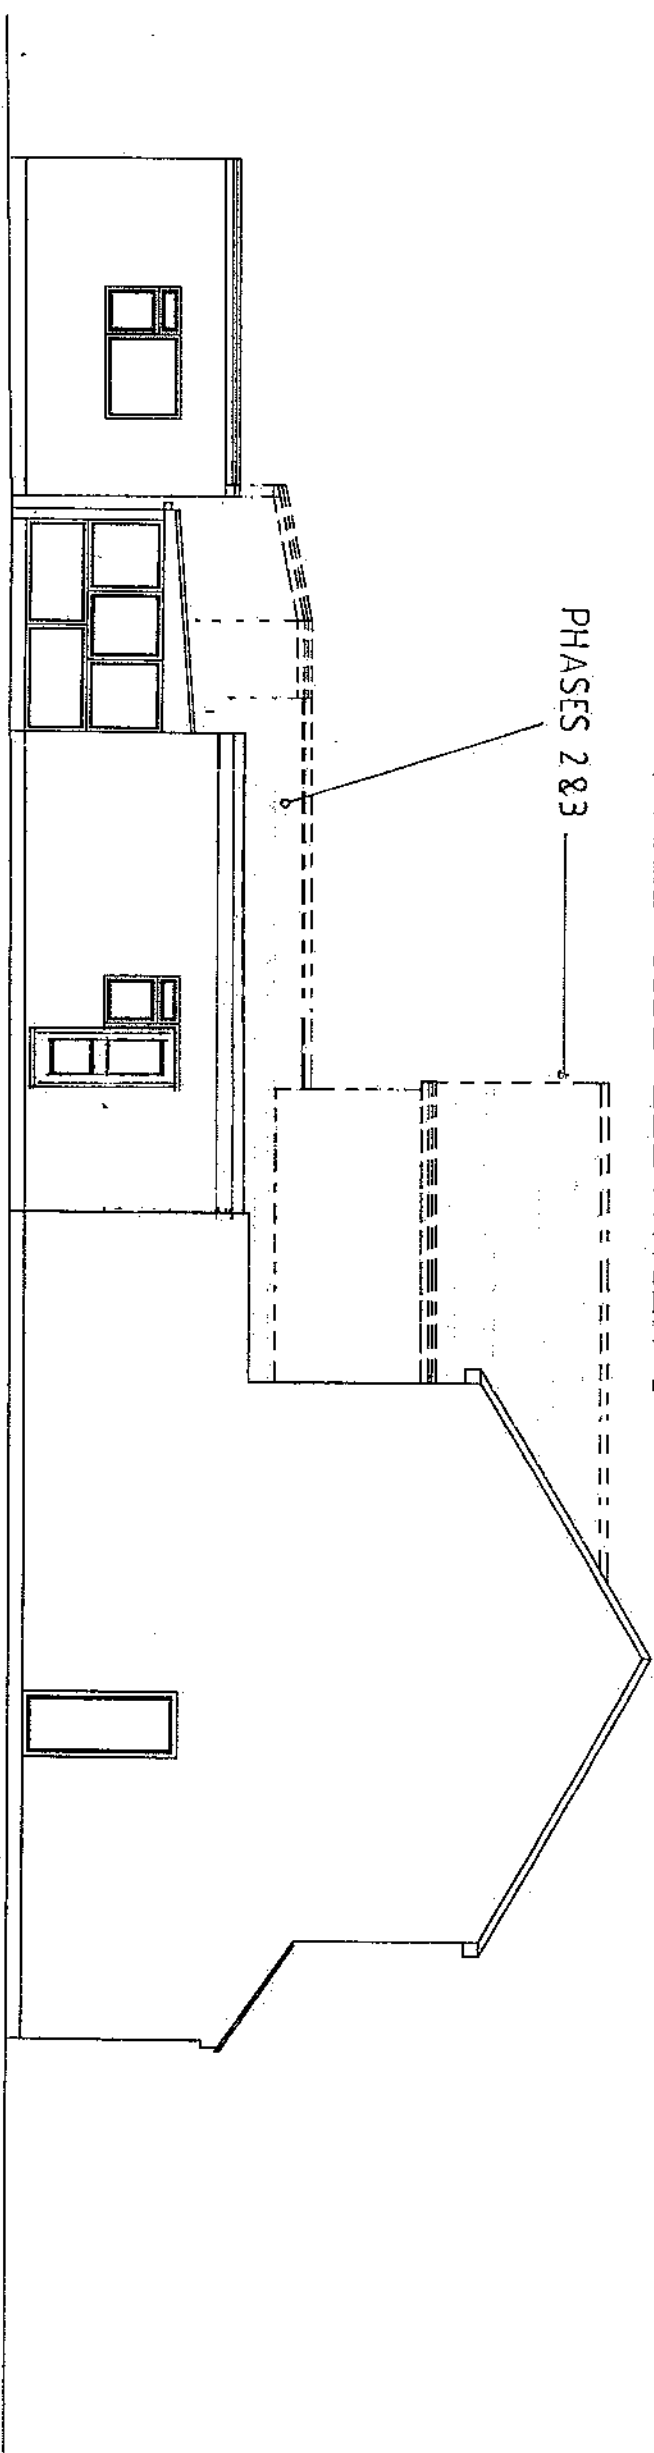

PROPOSED SIDE ELEVATION 2

BAYITH REST HOME
18-20 BEVAN ROAD, WATERLOOVILLE.
POB 90H.
PART PHASE 1 ELEVATIONS WITH TEMPORARY
CONSERVATORY SHOWN.
DRG. No. 06/20/BRH - 7.
SCALE: 1/100. PAPER SIZE: A3.
MEASUREMENTS MUST BE TAKEN ON SITE
FOR ACCURACY PURPOSES.