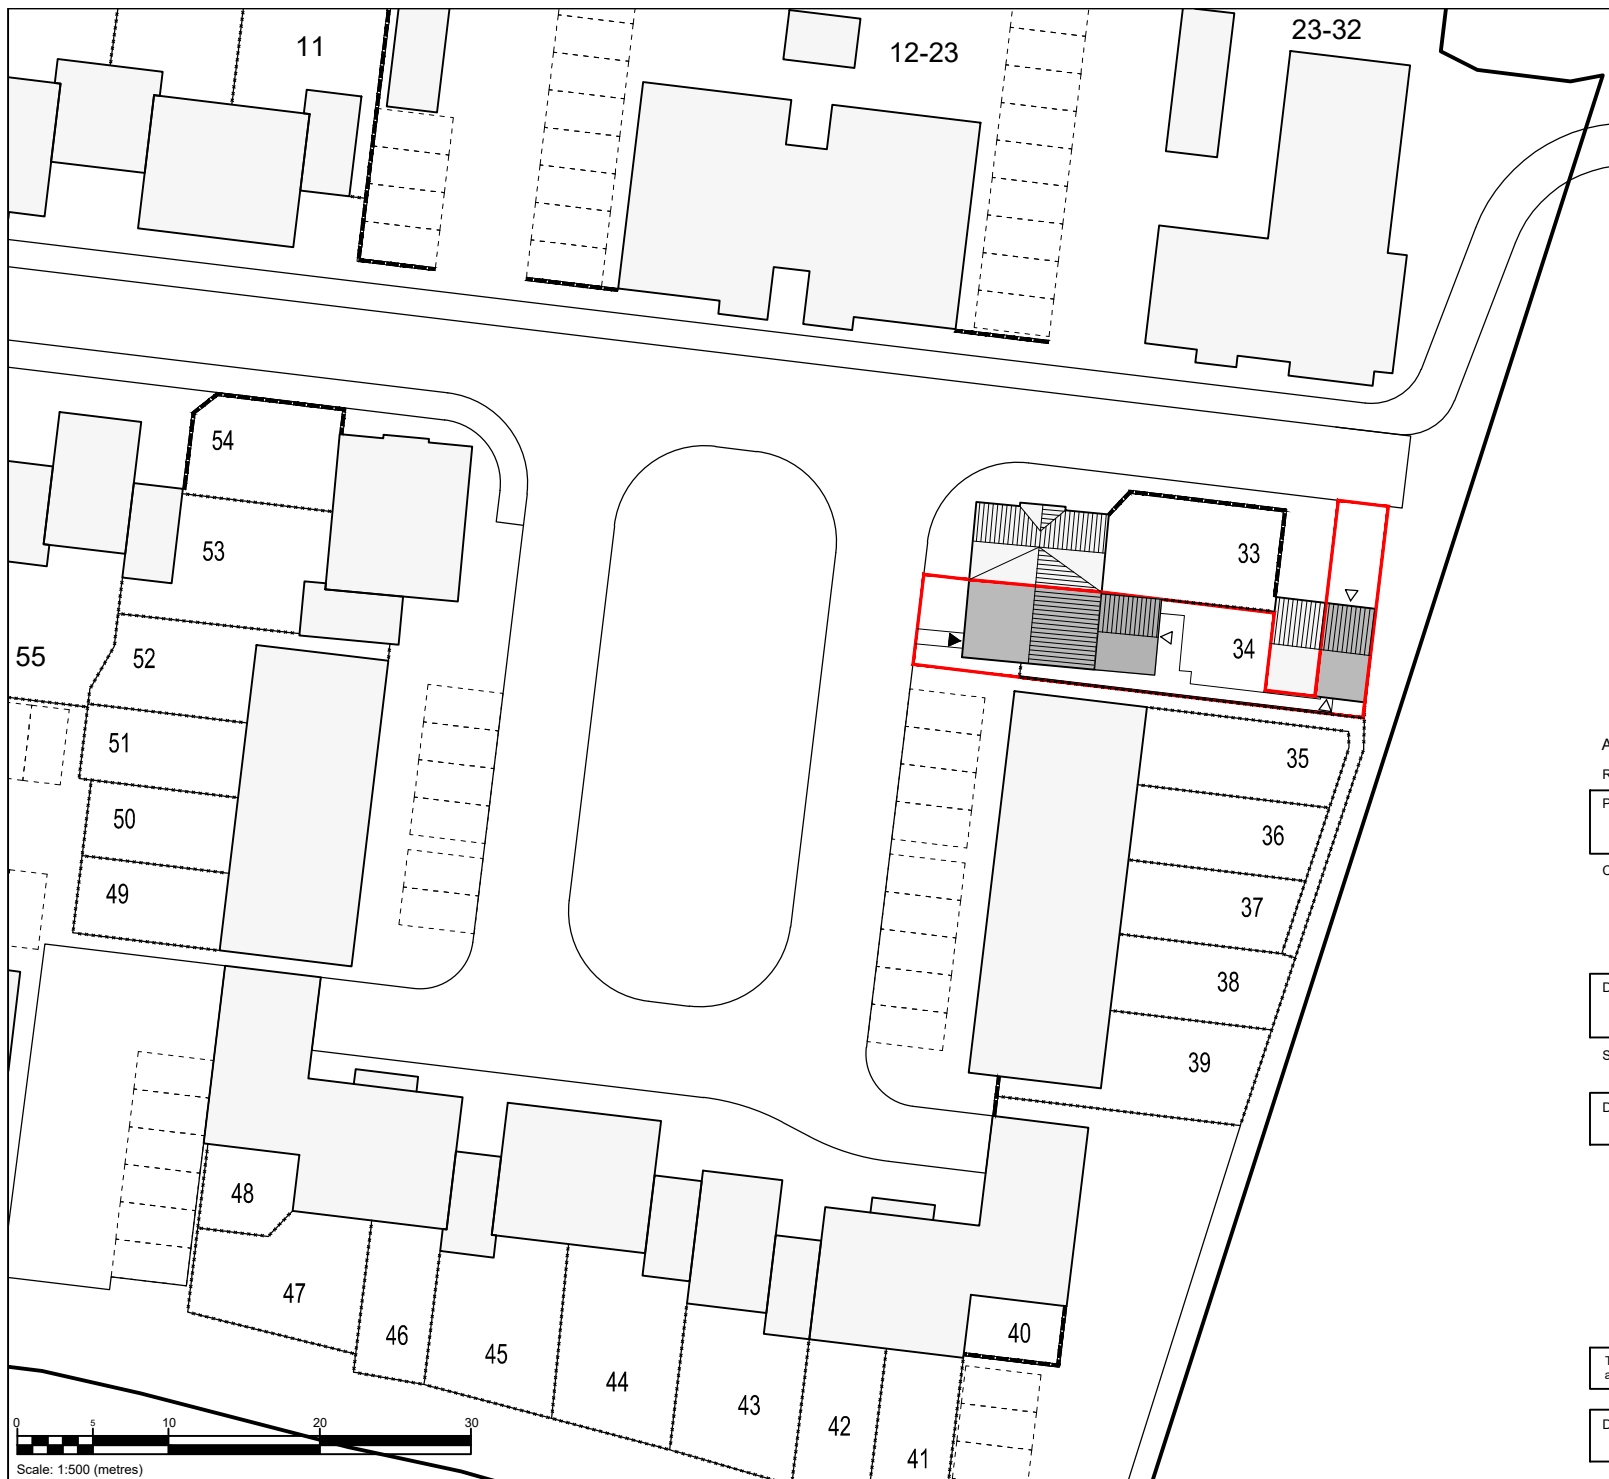


A Extension shortened to 4m. rgc 04.06.20

Revisions

Project: 1 FIELD PLACE
HAVANT

Client:

Mr. & Mrs DONHOU

Drawing: PROPOSED SITE LAYOU

Scale: 1:500@A4 Date: 28.01.2020 Drawn by: KSL

Drawing No: CJ22.003 Rev: A



This drawing is the copyright of Clancy Design Services Ltd. No liability will be accepted for amendments by others to either the printed or digital format.

Drg. Status: PLANNING