


16 Auriol Drive PO9 3LR - Location Plan

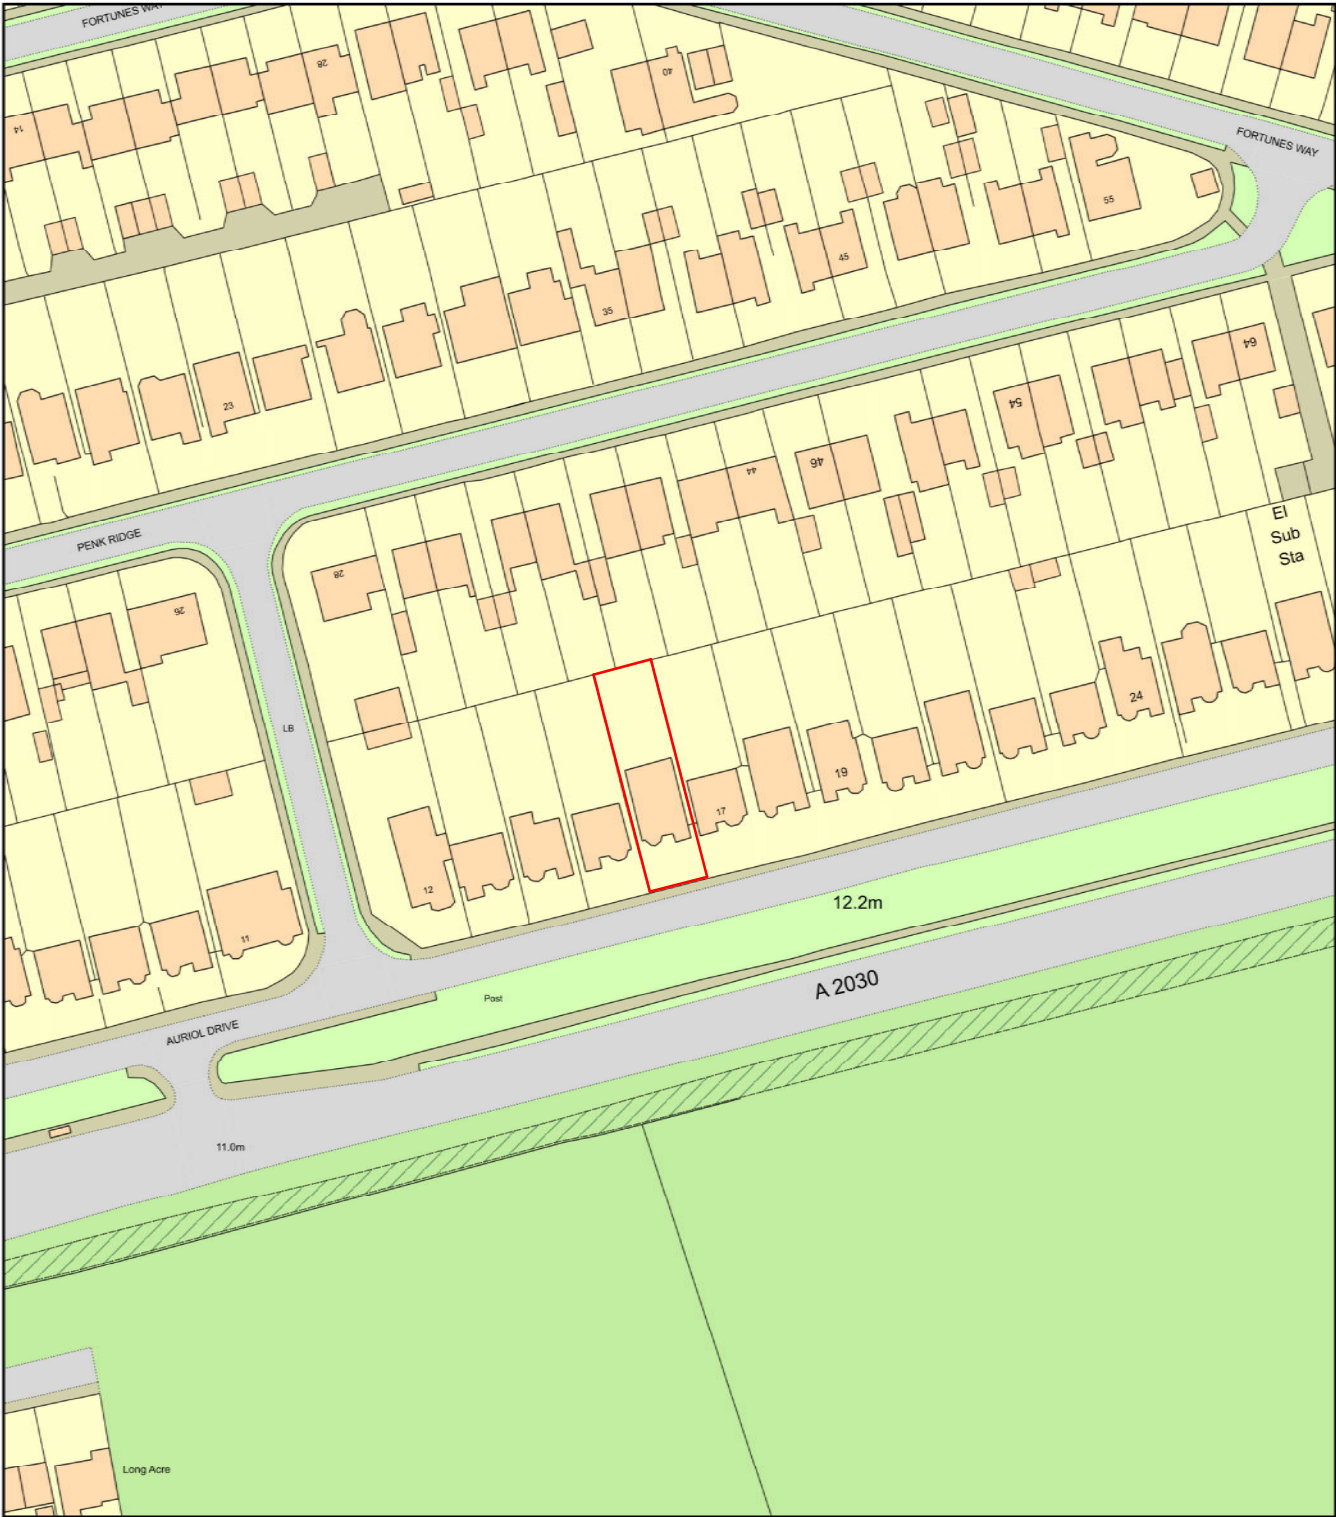

Plan Produced for: Parkers Design
Date Produced: 30 Aug 2020
Plan Reference Number: TQRQM20243221235332
Scale: 1:1250 @ A4

© Crown copyright and database rights 2019 OS 100042766

1:500									100
1:200									20
1:100									10
1:50									5



PROJECT	16 Auriol Drive PO9 3LR	CLIENT				Reid	
		Date		Issue Date		Scale (@ A3)	
SHEET	Location	Drawn by		SW	DRAWING NUMBER		REV
		Checked by		SR	P107		