



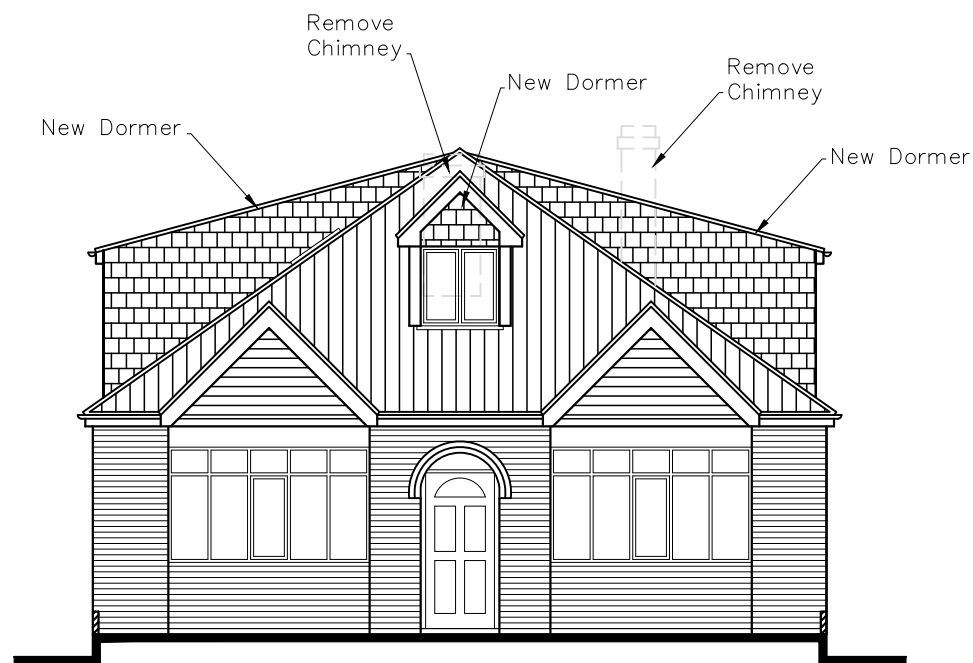


South

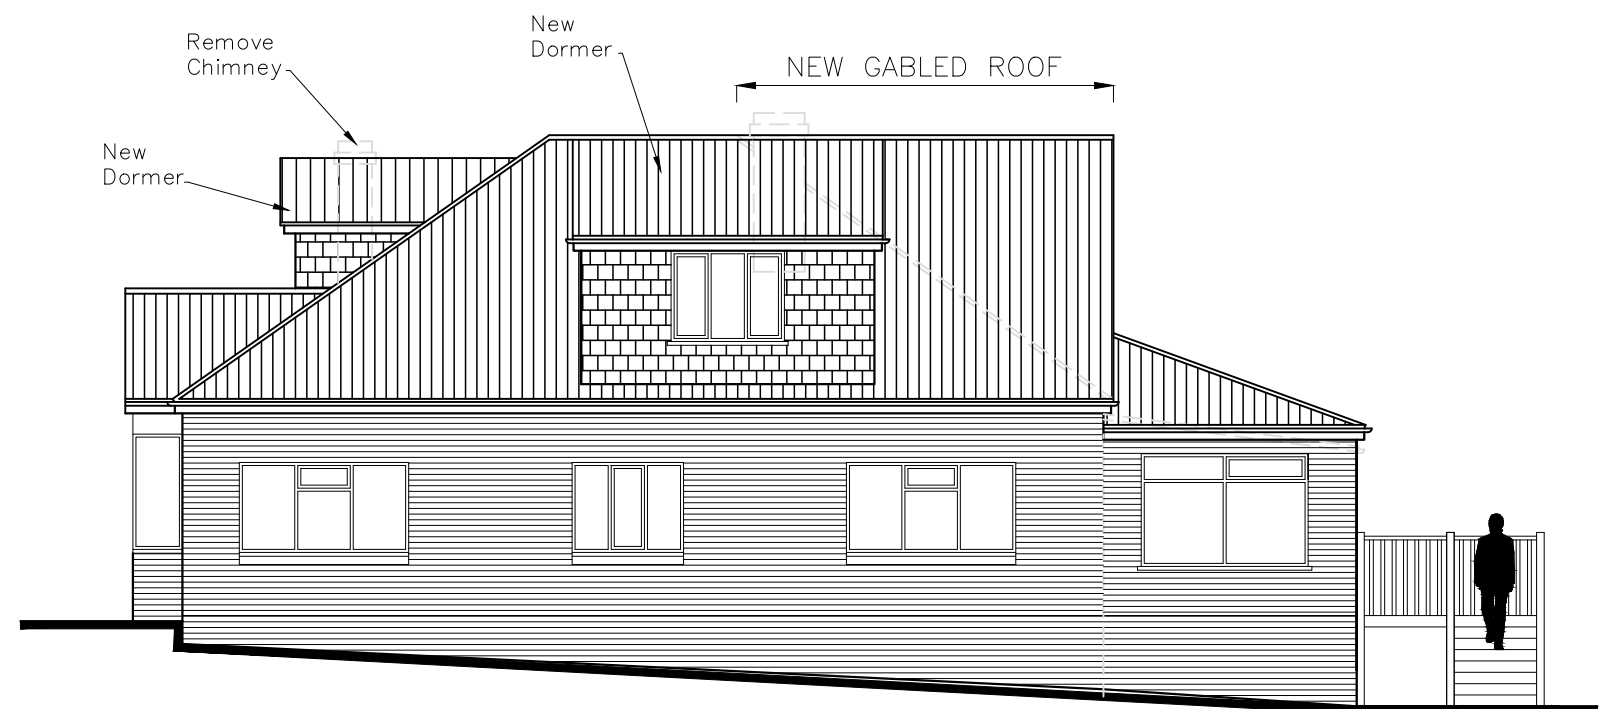

East



West

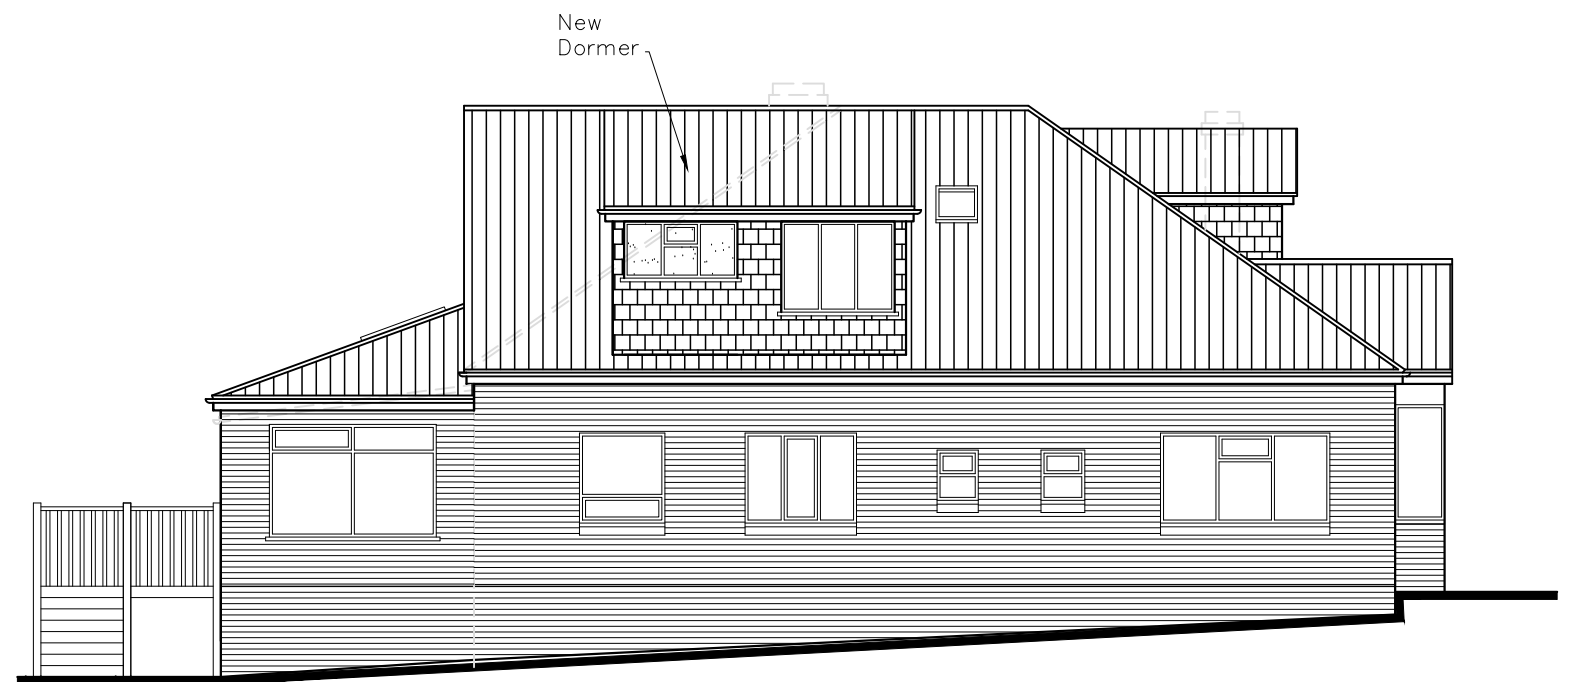

CAD

Critchley Architecture And Design Ltd.
Contact: 02392 474 919 | info@caad.online

The Old Brewery, 15E South Street, Havant, PO9 1BU

Proposed Elevations

Revisions
a) Client revisions/02.09.20/JHL
b) Client revisions/09.09.20/JHL
c) Client revisions/15.09.20/JHL
d)

69 Park Avenue,
Widley,
Waterlooville,
P07 5DN

Scale A1=1:50, A3=1:100
Drawn JGF/CAL/JHL
Date 24/08/2020

20051-502^C

10m

20m

30m

40m