


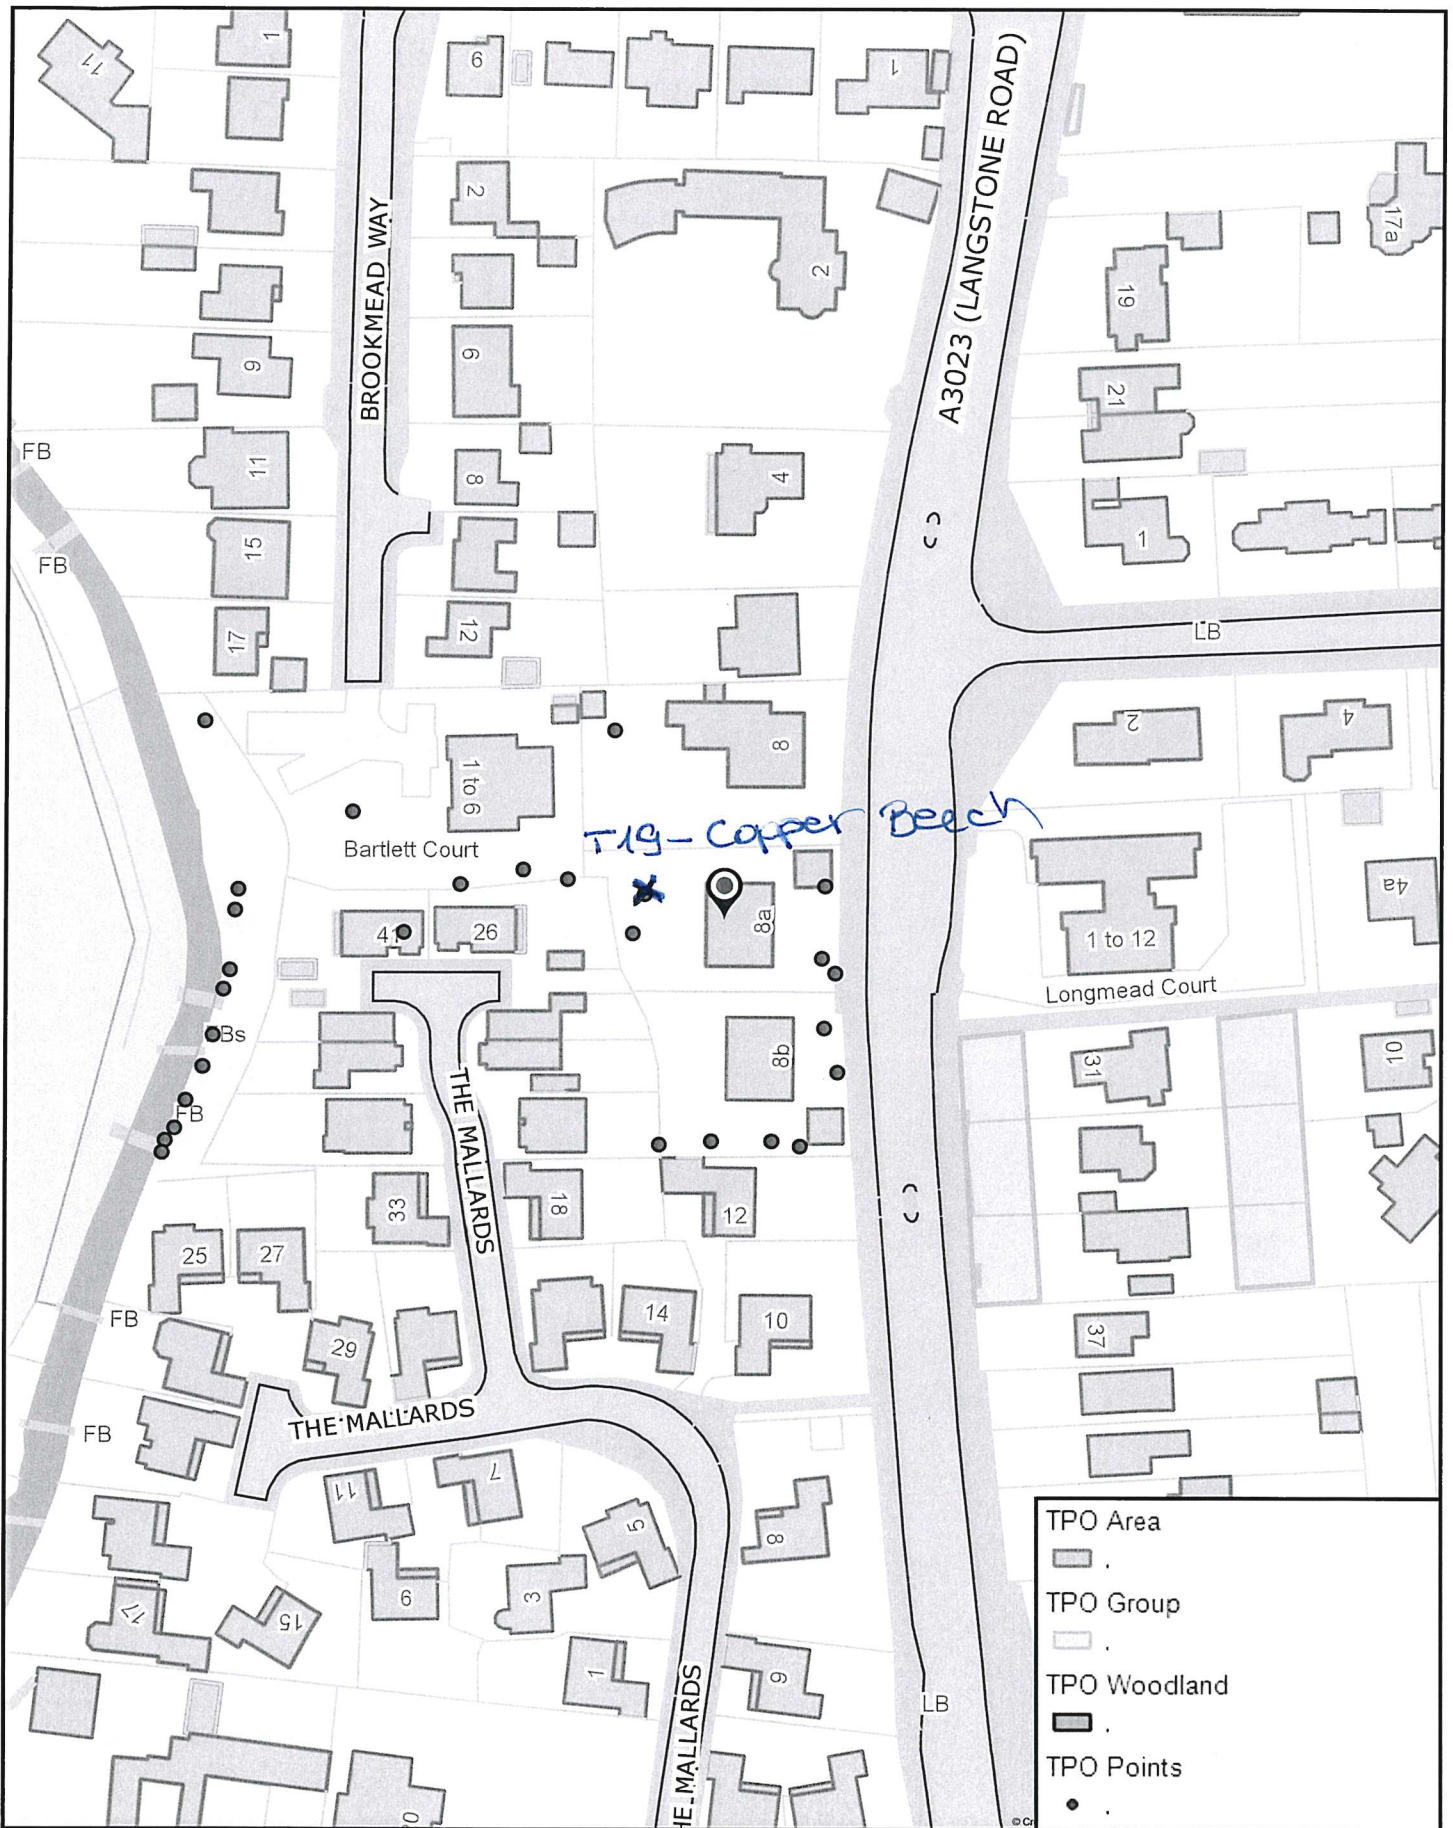

Mill House, 8A Langstone Road, Havant

Havant
BOROUGH COUNCIL

N
Scale: 1:1250

Printed on: 2019-08-13 10:53:49

© Havant Borough Council