





Scale Bar 1:50@A3

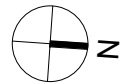

Notes

Locations of downpipes and gutters to be checked on site.

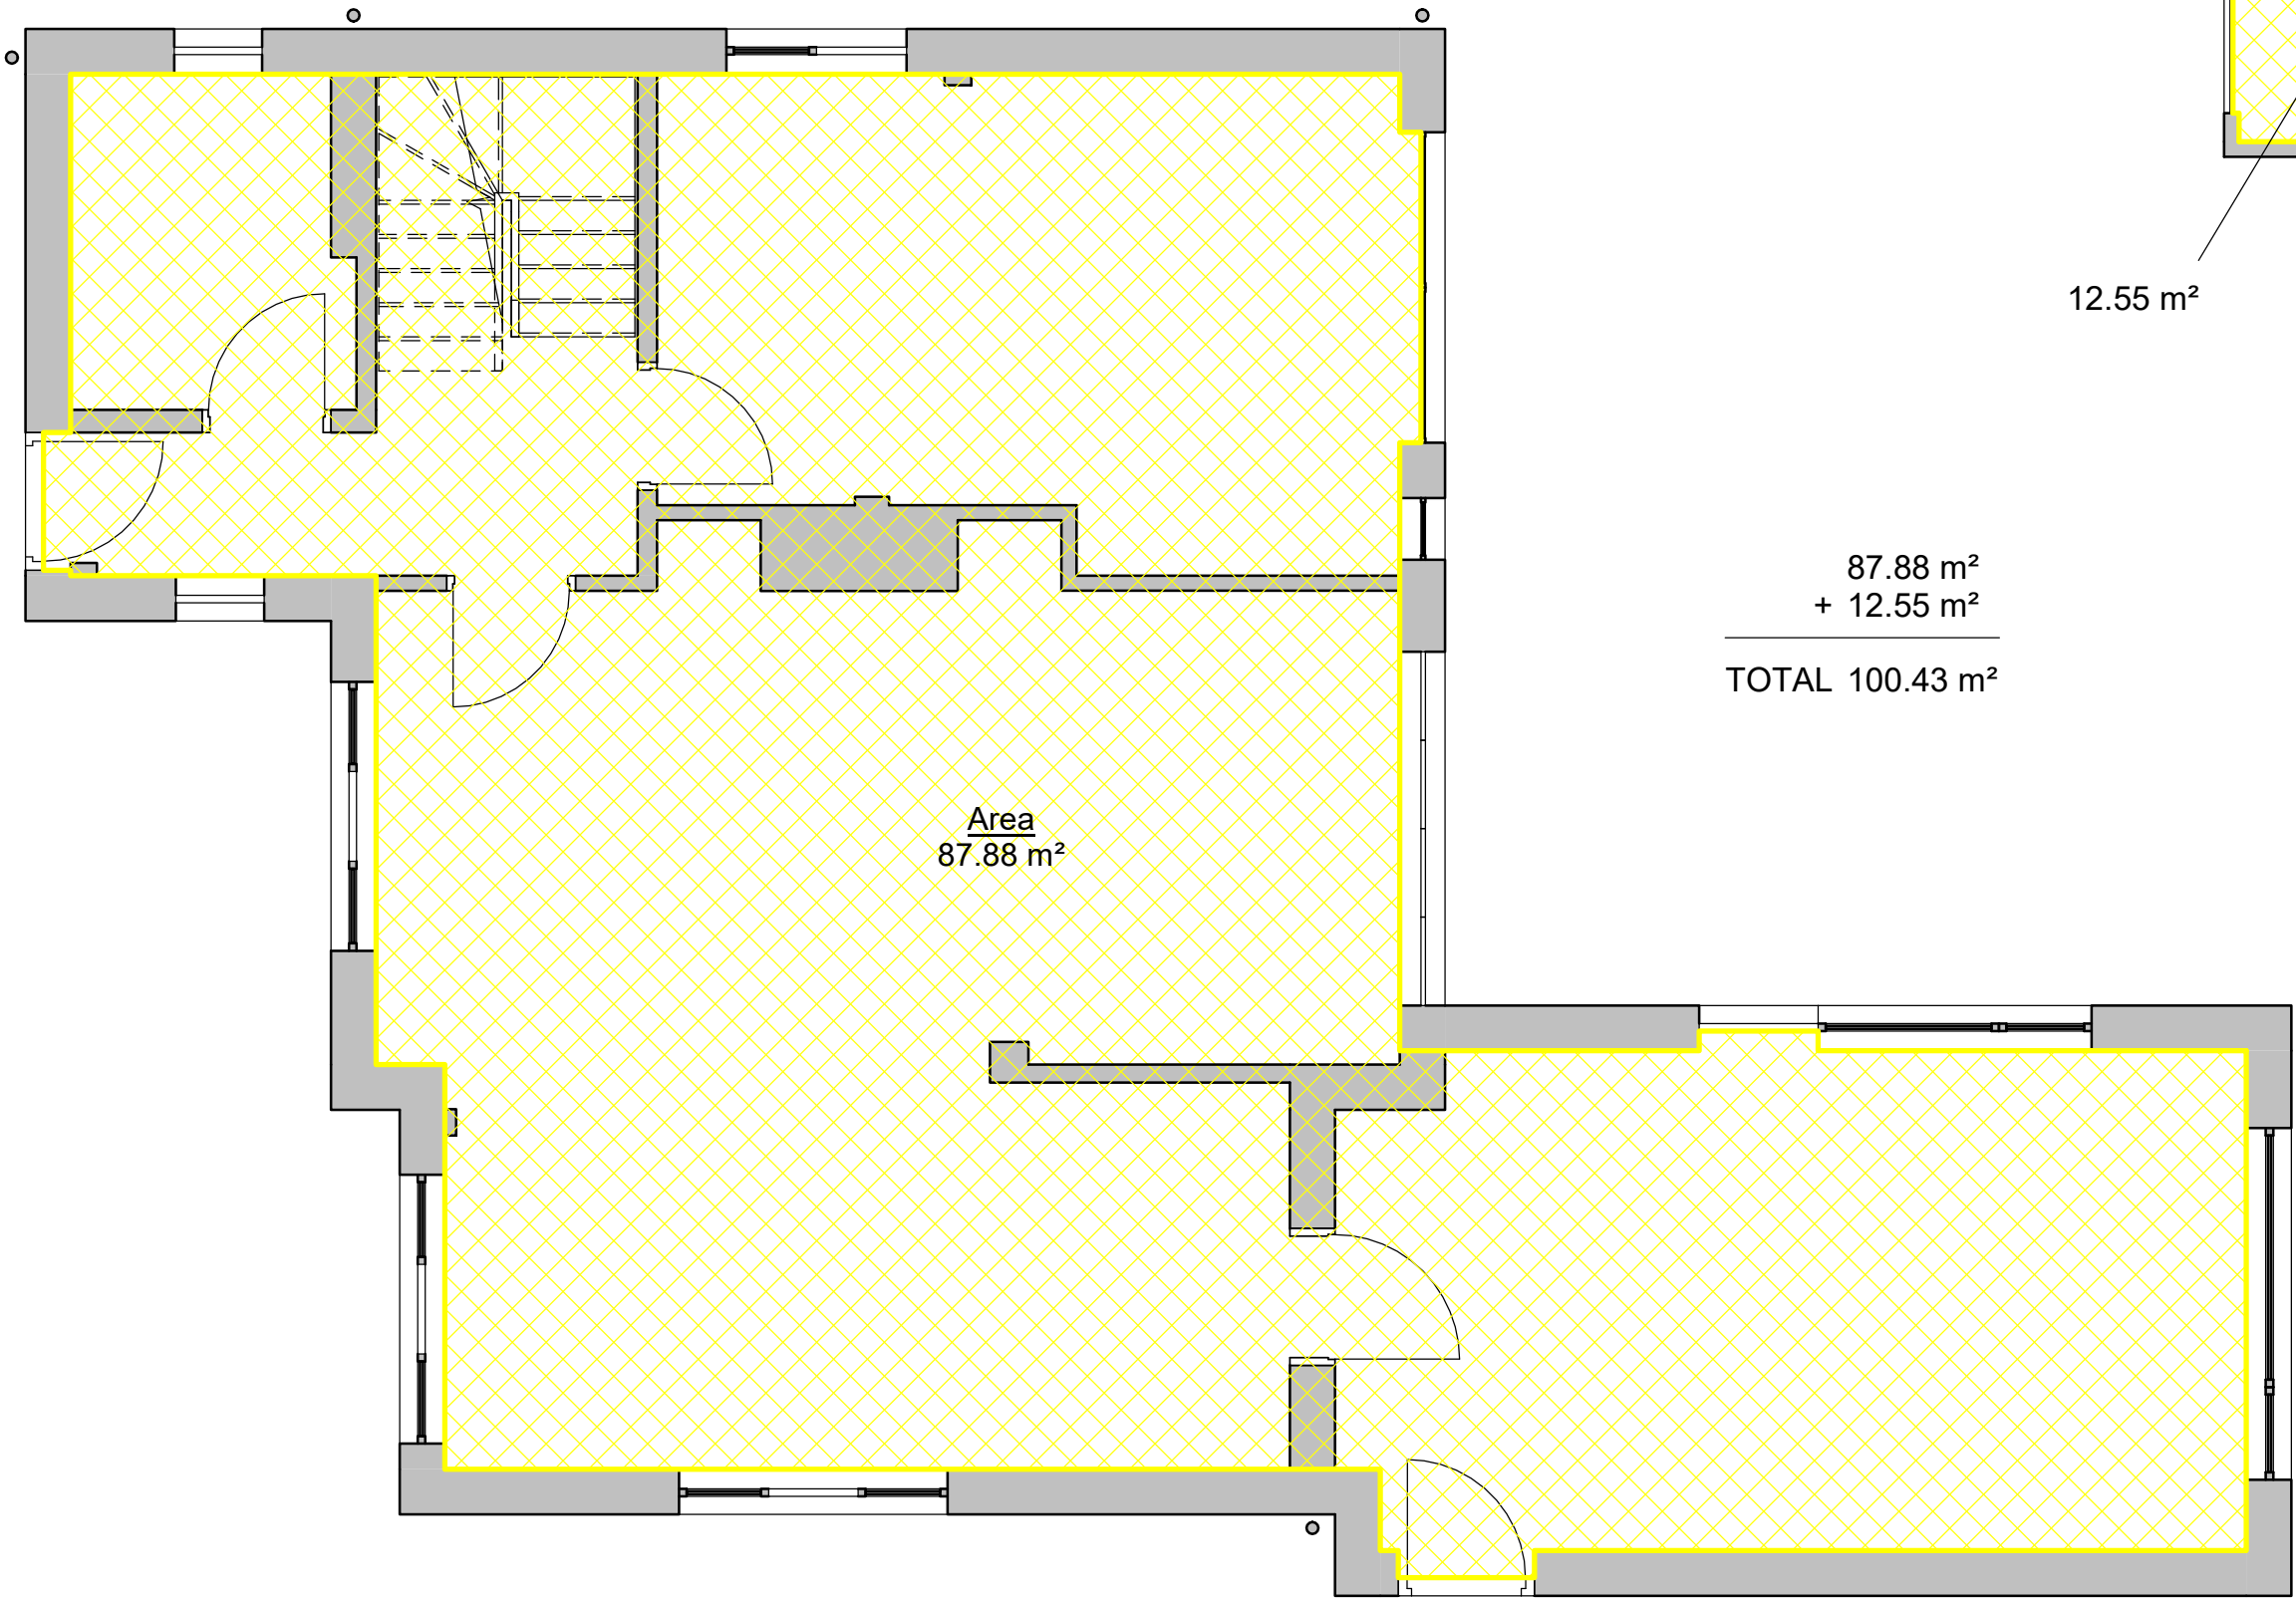

12.55 m²

$$\begin{array}{r} 87.88 \text{ m}^2 \\ + 12.55 \text{ m}^2 \\ \hline \text{TOTAL } 100.43 \text{ m}^2 \end{array}$$

Area
87.88 m²

1 Existing Ground Floor GIA
1 : 50

Submitted for Planning		SW	DS	18/05/20
REV	DESCRIPTION	BY	CHK	DATE

Cover Storey
Architects

Cover Storey Architects LLP
Tel. 02392 006266
18 St Georges Avenue, Havant
info@coverstoreyarchitects.co.uk
PO9 2RX
www.coverstorey.co.uk

Project name: 14 Norris Gardens, Havant	Drawing name: Existing Ground Floor GIA	Scale @ A3: 1 : 50	Drawn / Checked: SW / DS	Date: APR 20	Status: PLANNING	Project No: 20002	Drawing No: V80-100	Revision:
--	--	-----------------------	-----------------------------	-----------------	---------------------	----------------------	------------------------	-----------