



APPLICATION SITE EDGED IN RED

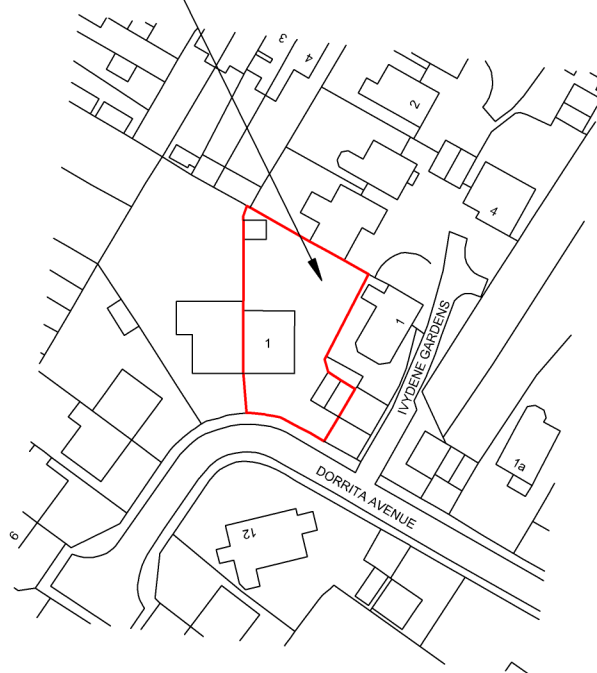

Ordnance Survey (c) Crown Copyright 2019. All rights reserved. Licence number 100053143

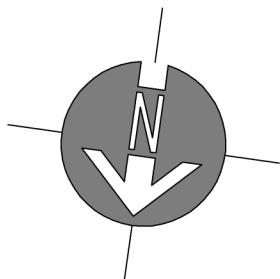

SITE LOCATION PLAN

SCALE 1:1250

© Copyright Dusek Ltd

drawing: SITE LOCATION PLAN	scale: 1 : 1250 A4	date: 16 / 02 / 20	JACK DUŠEK BOULIQUE ARCHITECTURAL DESIGN	
project: 1 DORRITA AVENUE, WATERLOOVILLE HAMPSHIRE, PO8 8HU	drawing no: 410 / P / 1	drawn: SC		
client: MR A. LEE				