



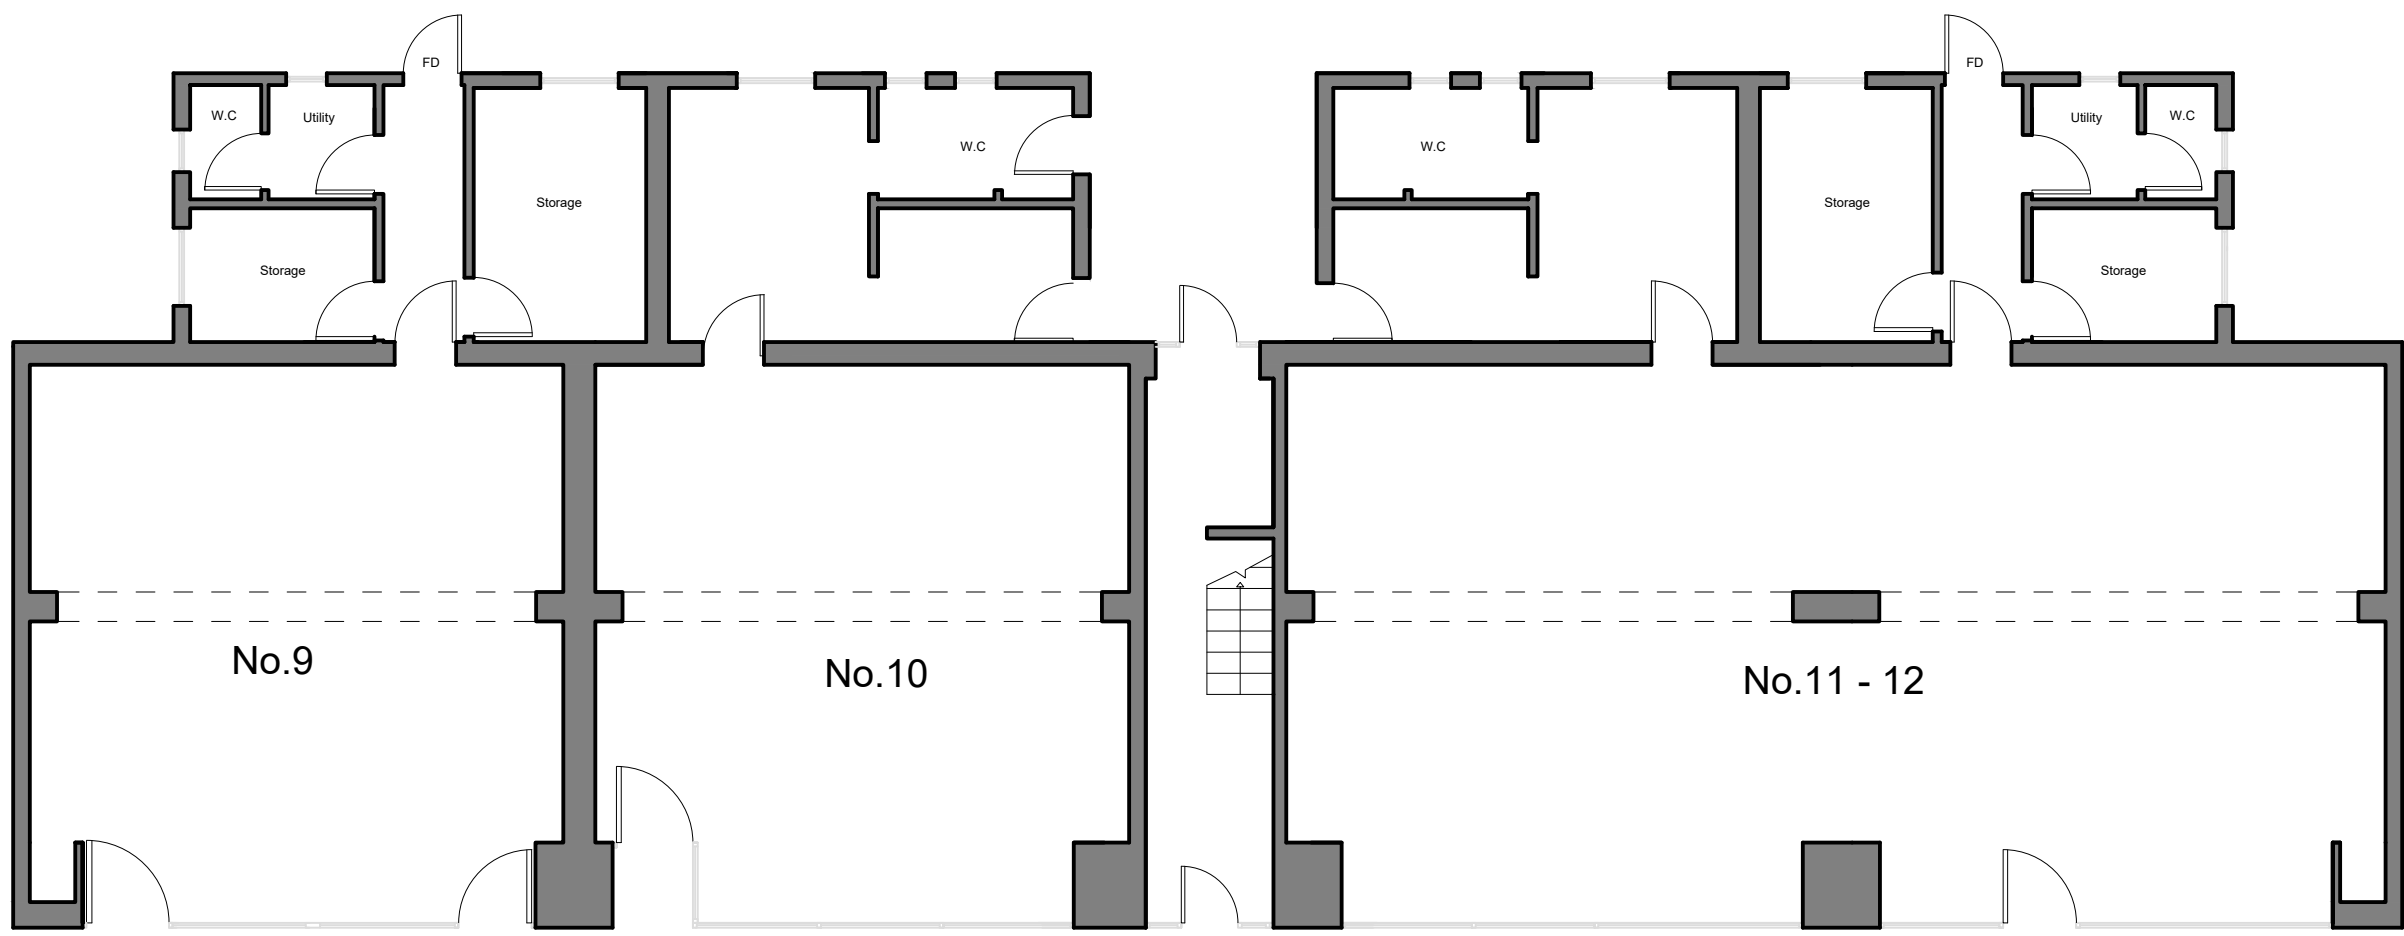


Proposed Ground Floor Plan (No Change)

scale A1 1:100, A3 1:200

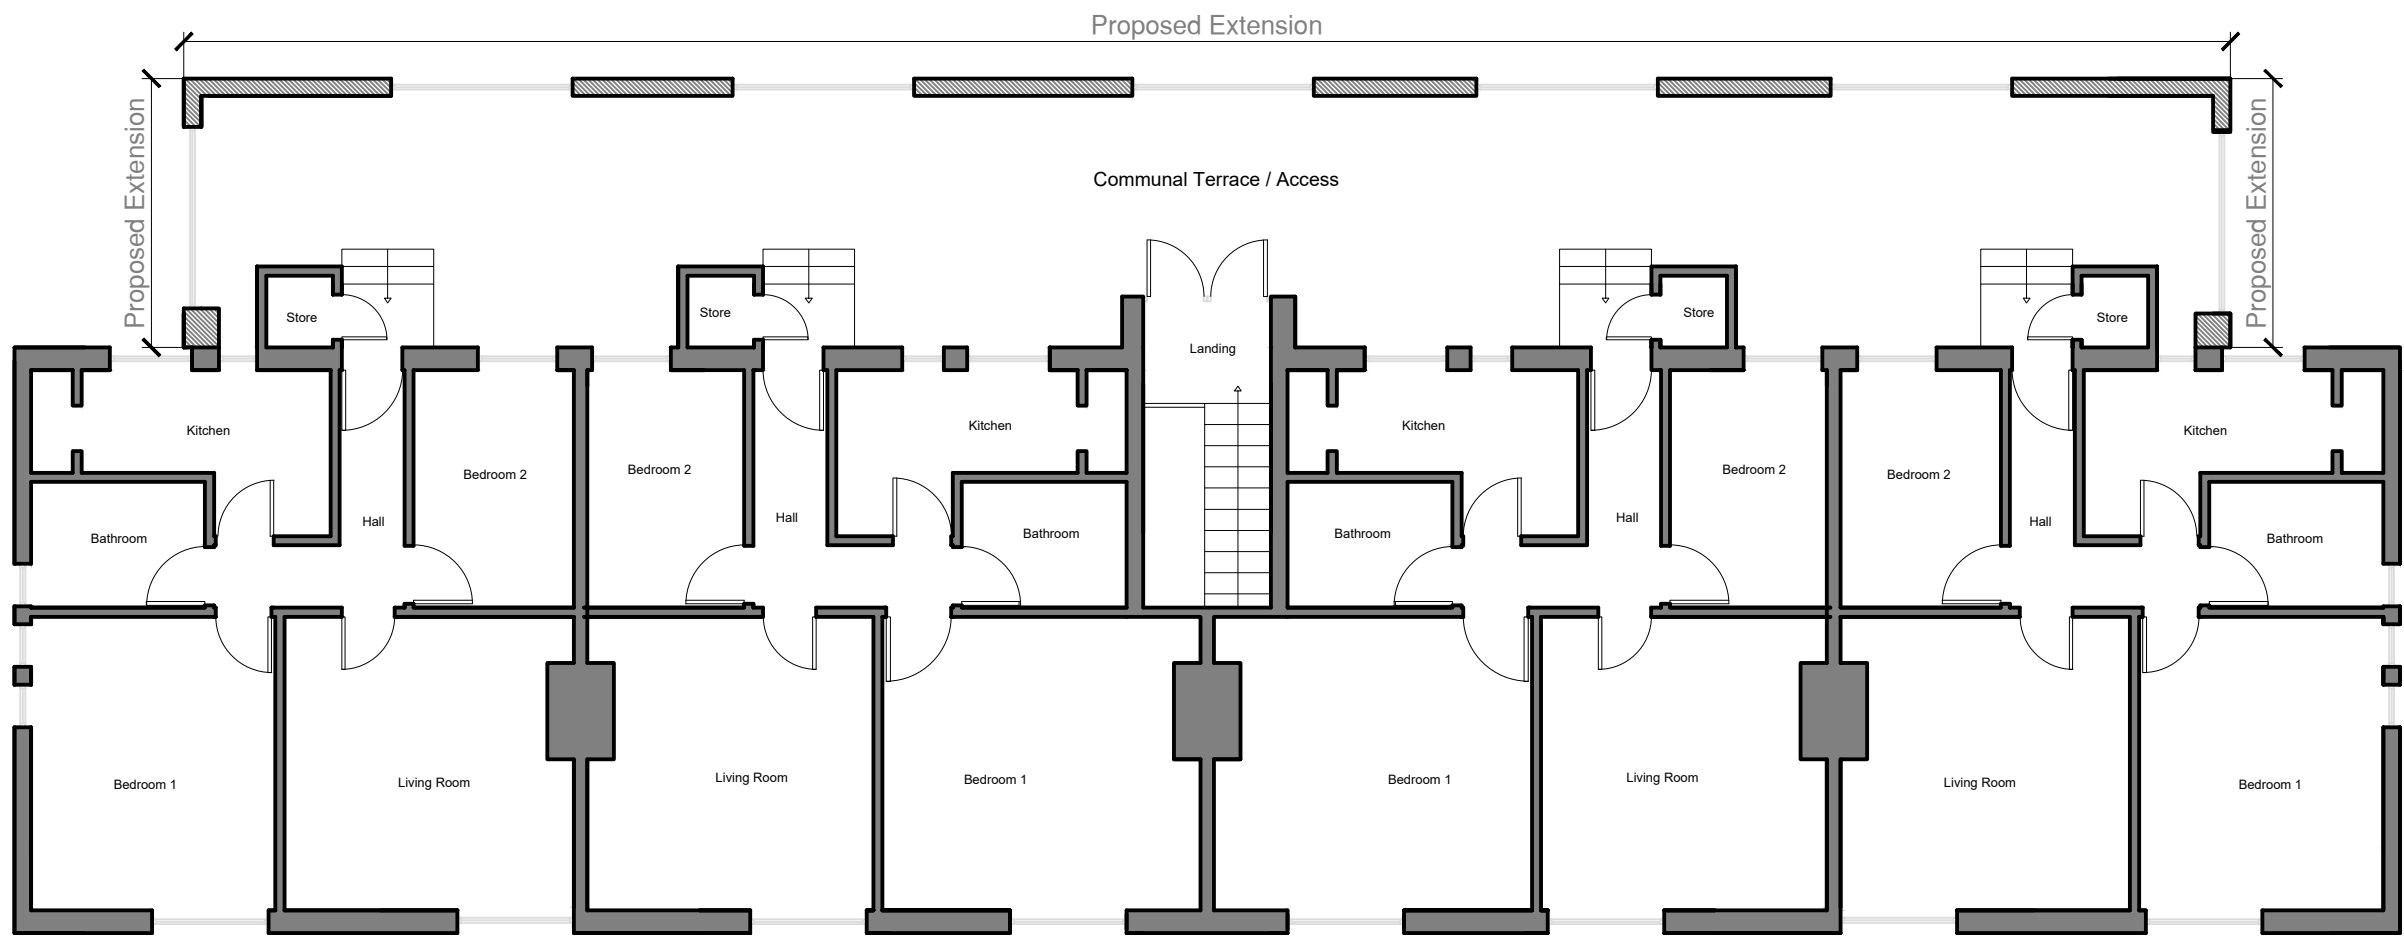

Proposed First Floor Plan

scale A1 1:100, A3 1:200

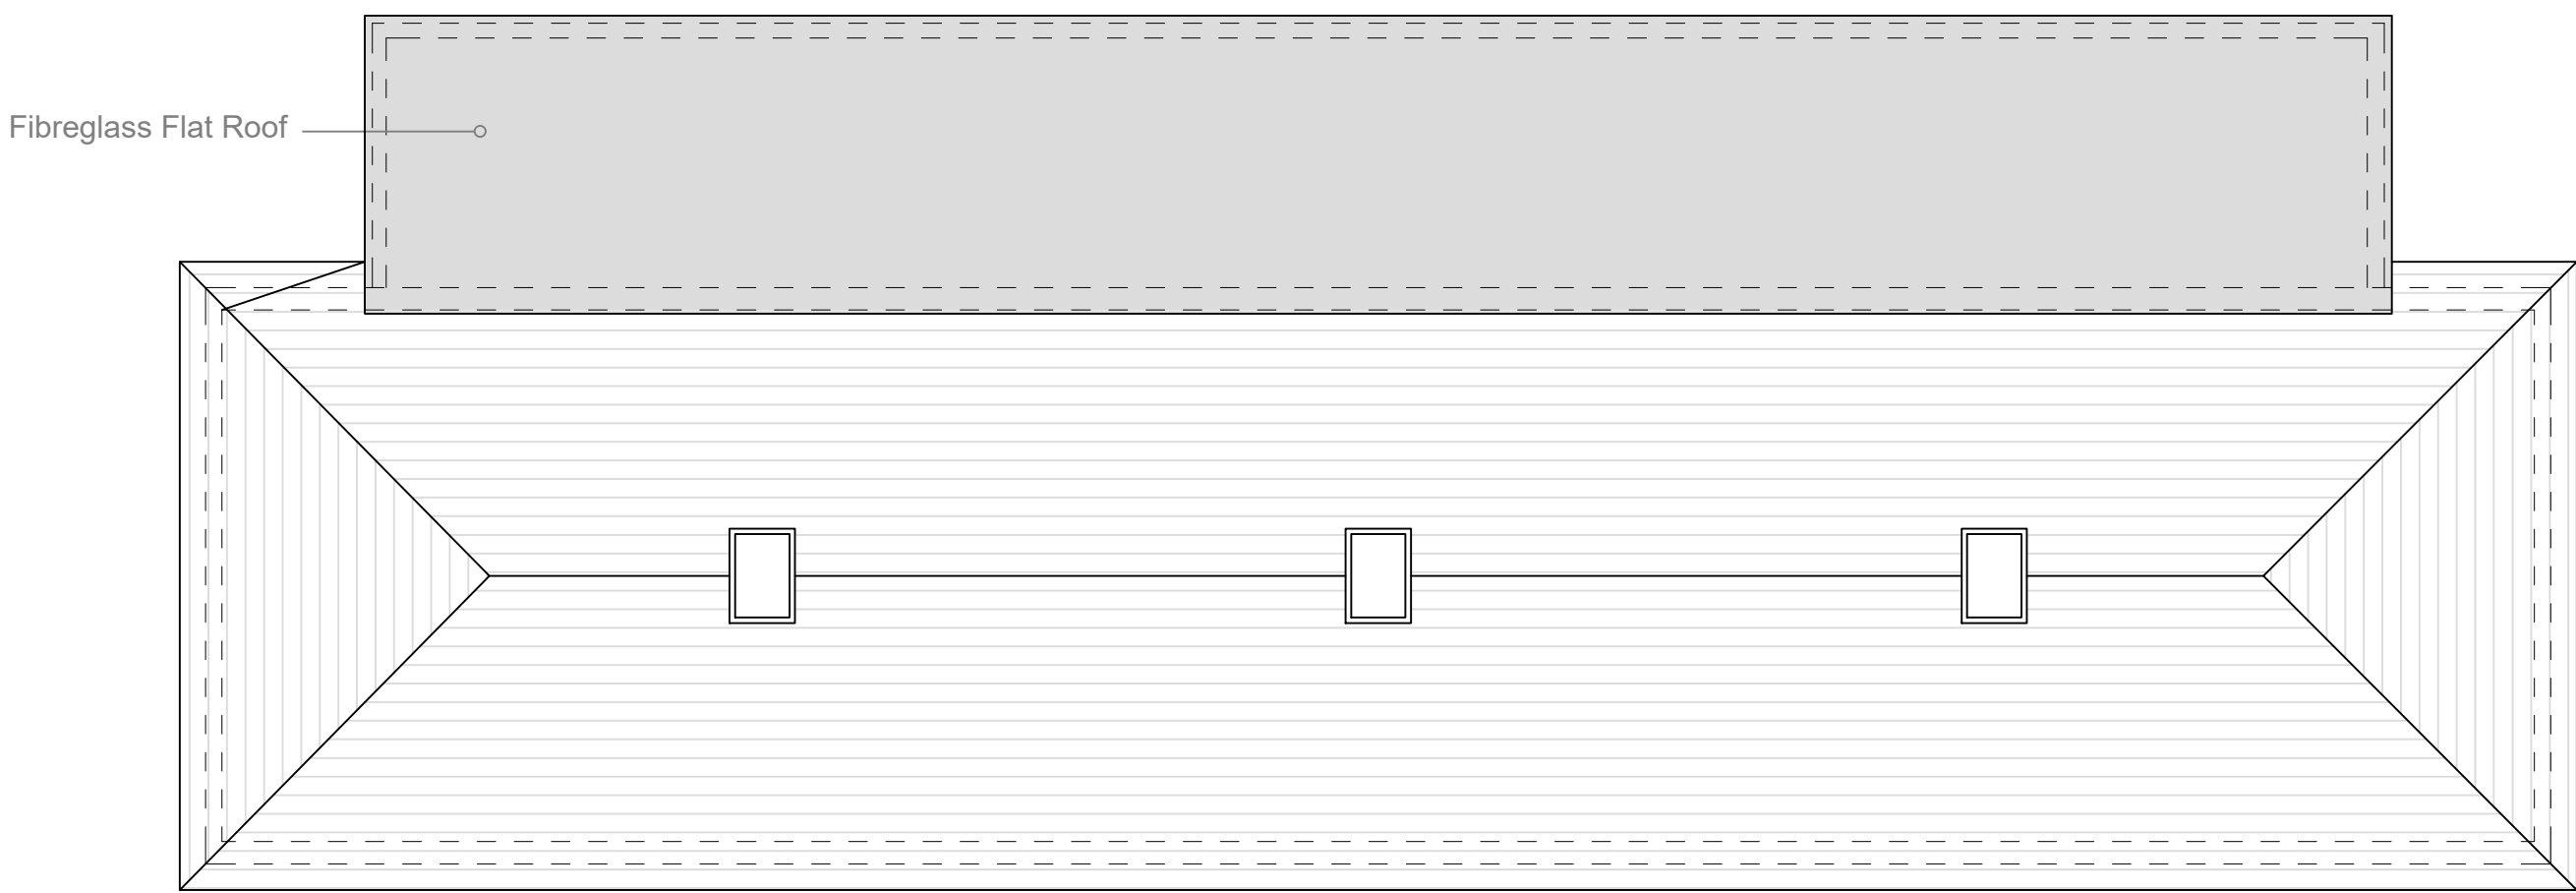


Proposed Roof Plan

scale A1 1:100, A3 1:200




Proposed South - West Elevation (no change)

scale A1 1:100, A3 1:200

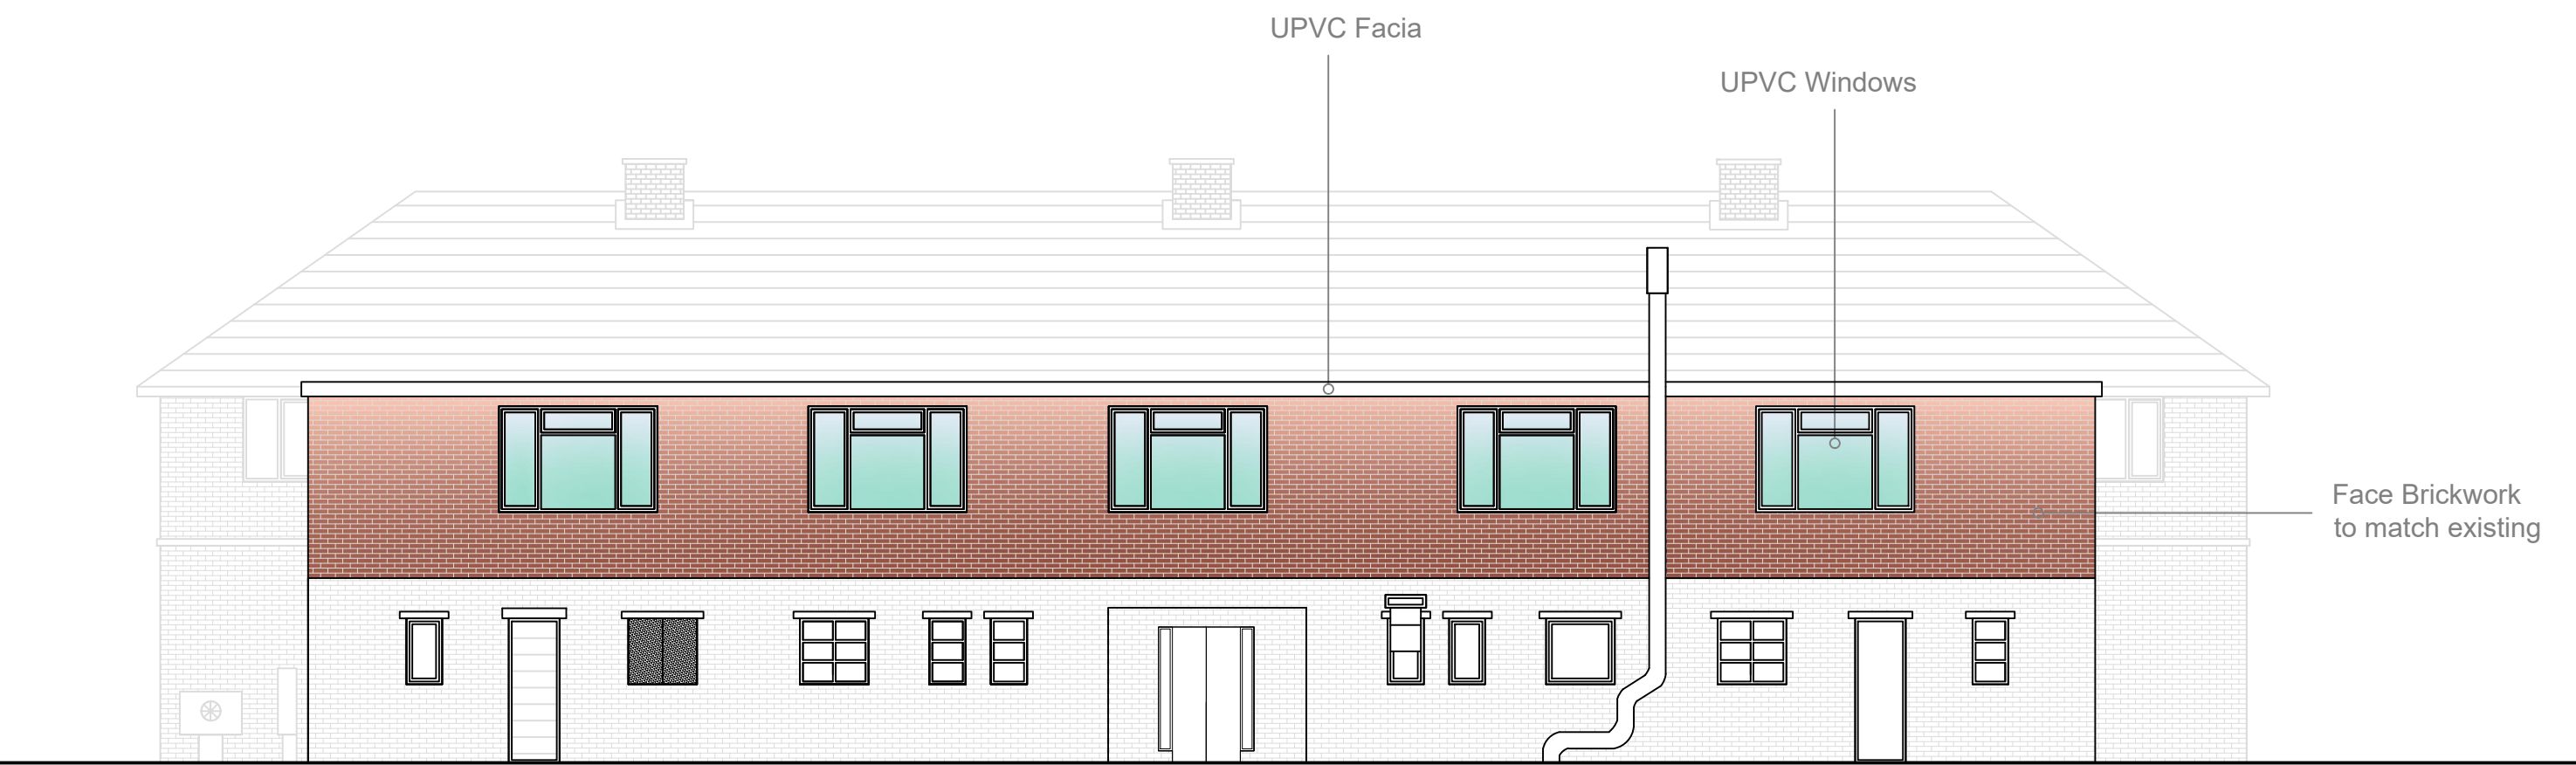


Proposed North - East Elevation

scale A1 1:100, A3 1:200

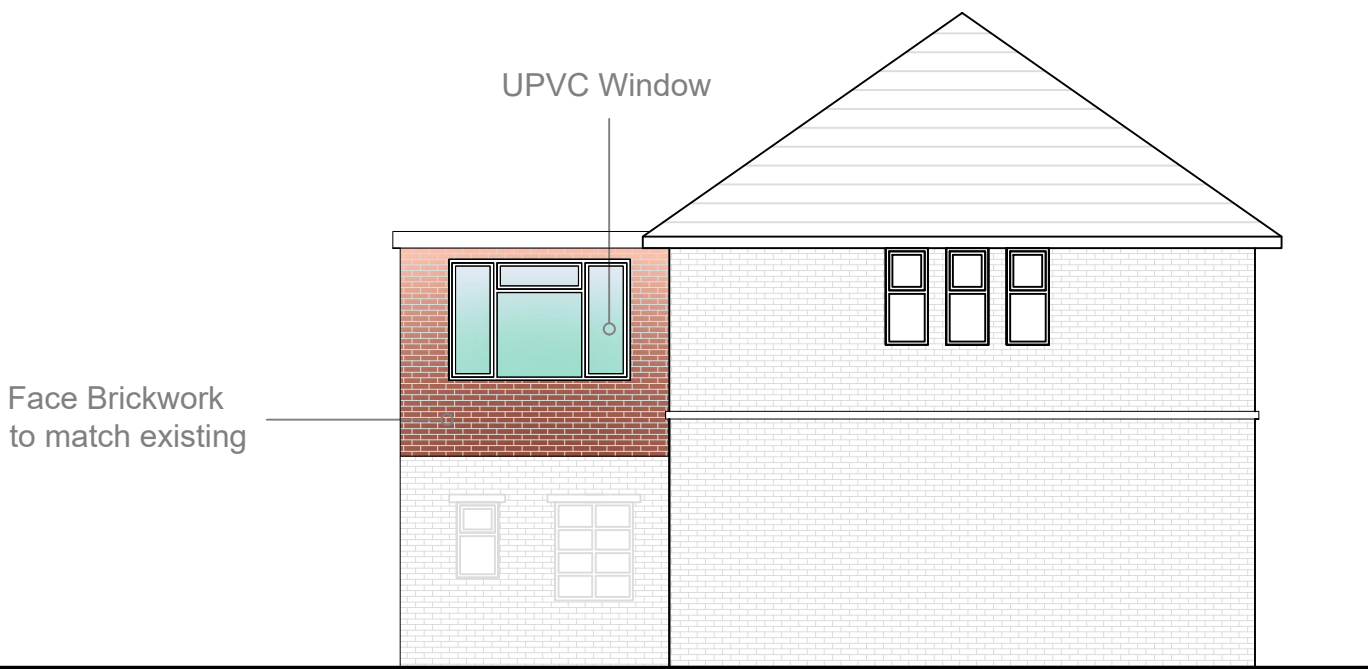

Proposed North - West Elevation

scale A1 1:100, A3 1:200

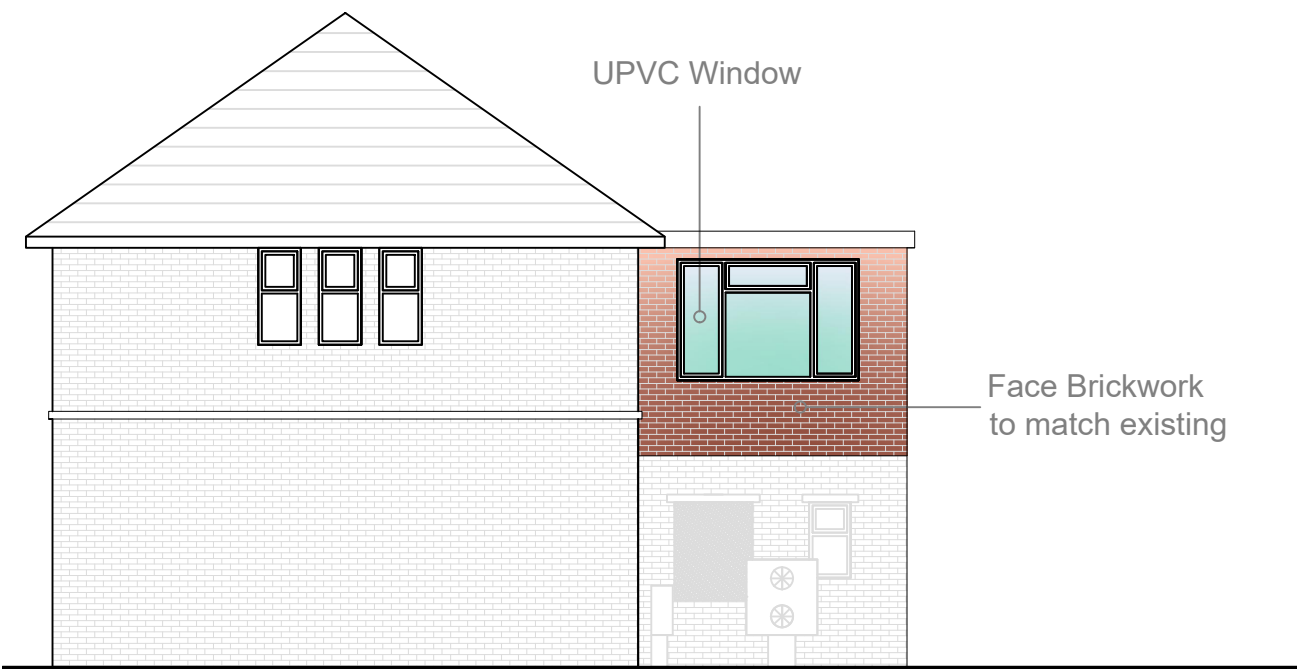

Proposed South - East Elevation

scale A1 1:100, A3 1:200