


EXISTING

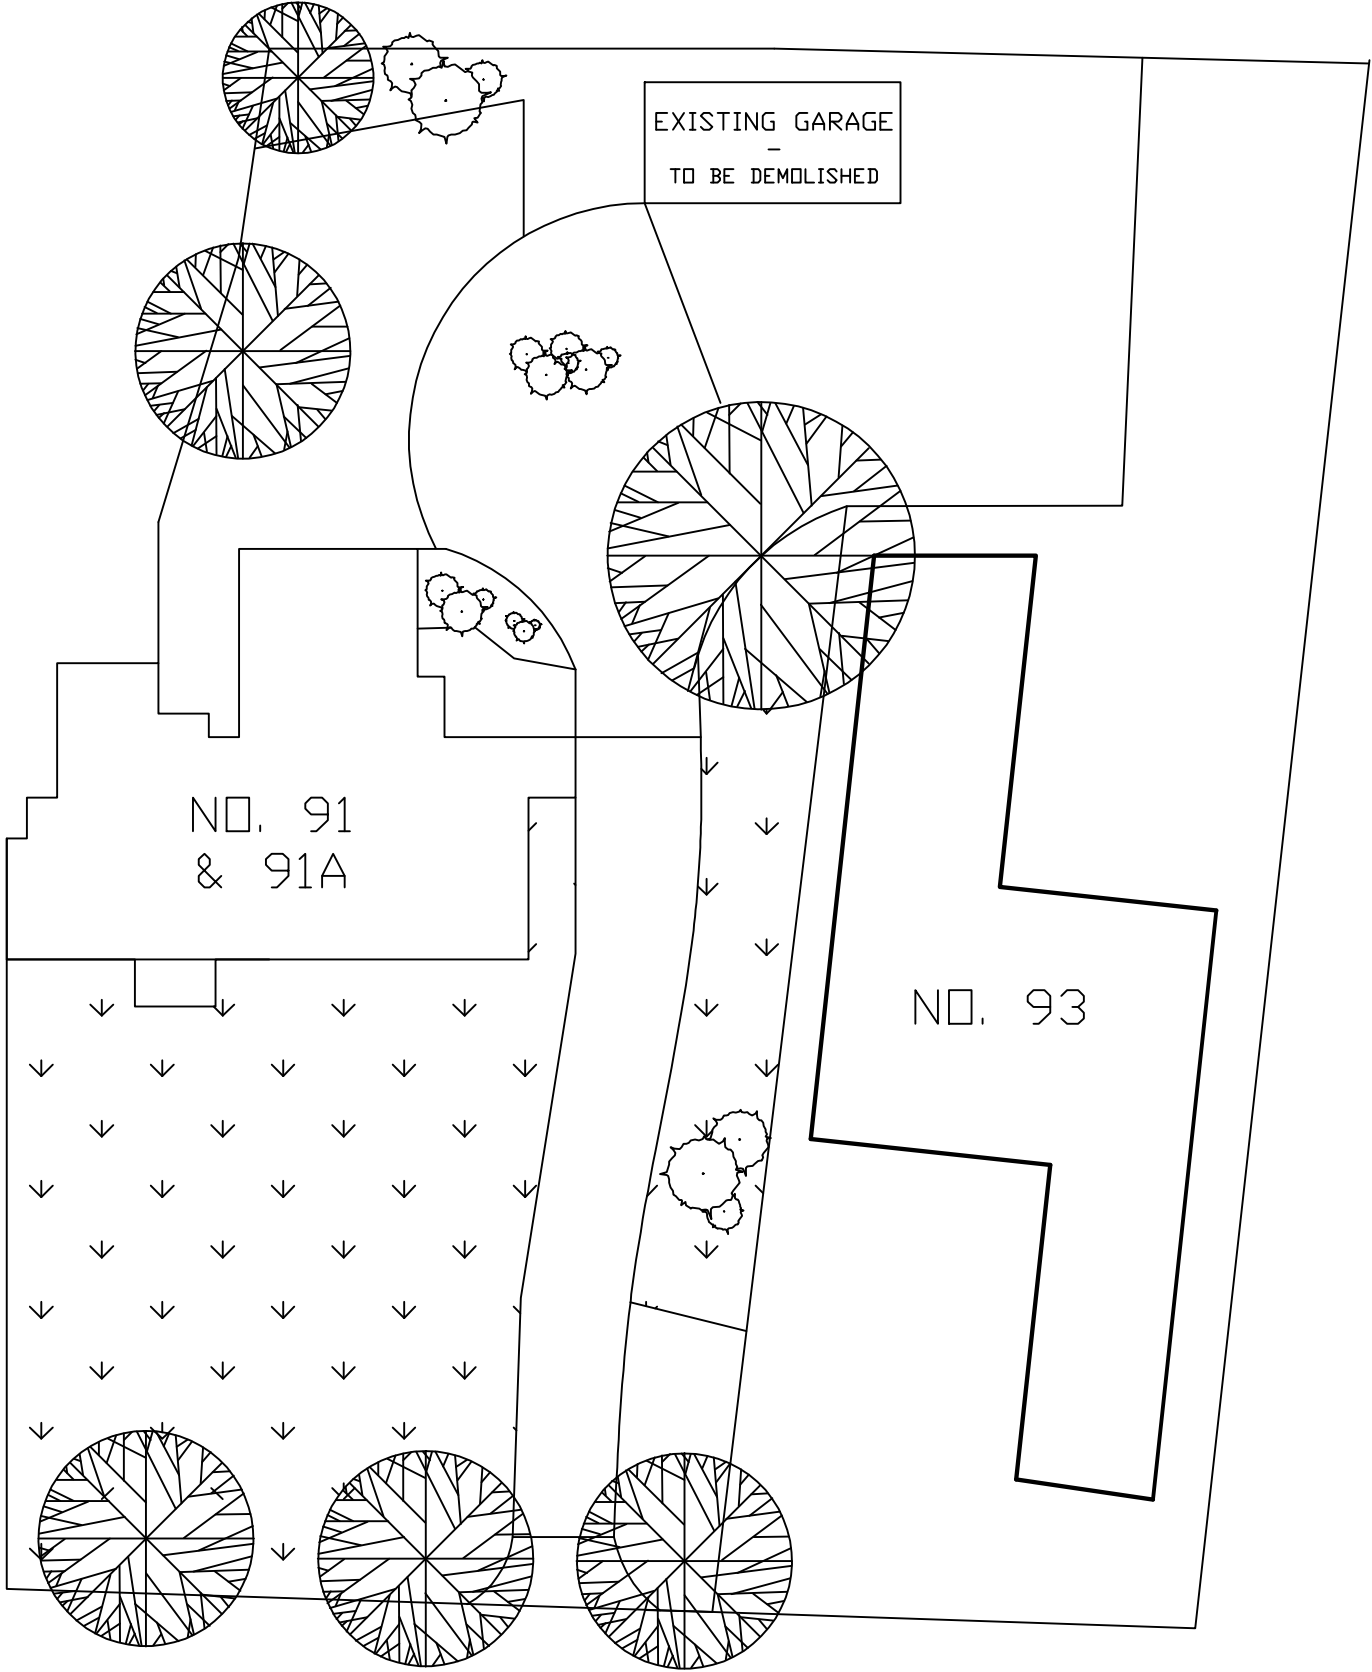

TT DESIGN LTD
ROOK FARM HOUSE GARAGE
EXISTING PLAN VIEW
ISS 1 25-11-19 PAGE 1/4