


NOTES
Survey accurate at time of site attendance. Do not scale from printed drawings except for planning purposes.

Although this is a digital survey the accuracy and amount of detail shown is only commensurate with the graphical scale of the drawing. It is recommended that the drawing is used in conjunction with the original survey data when working to larger scales.


Visible features in the vicinity of the boundaries of the site are shown. They do not represent the extent of legally conveyed ownership.




Location plan
1:1250

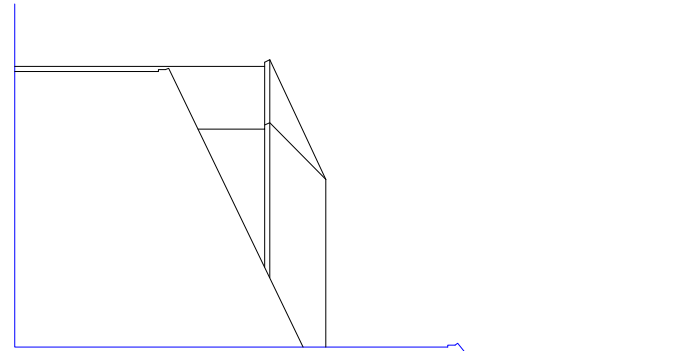


Existing side elevation
1:100

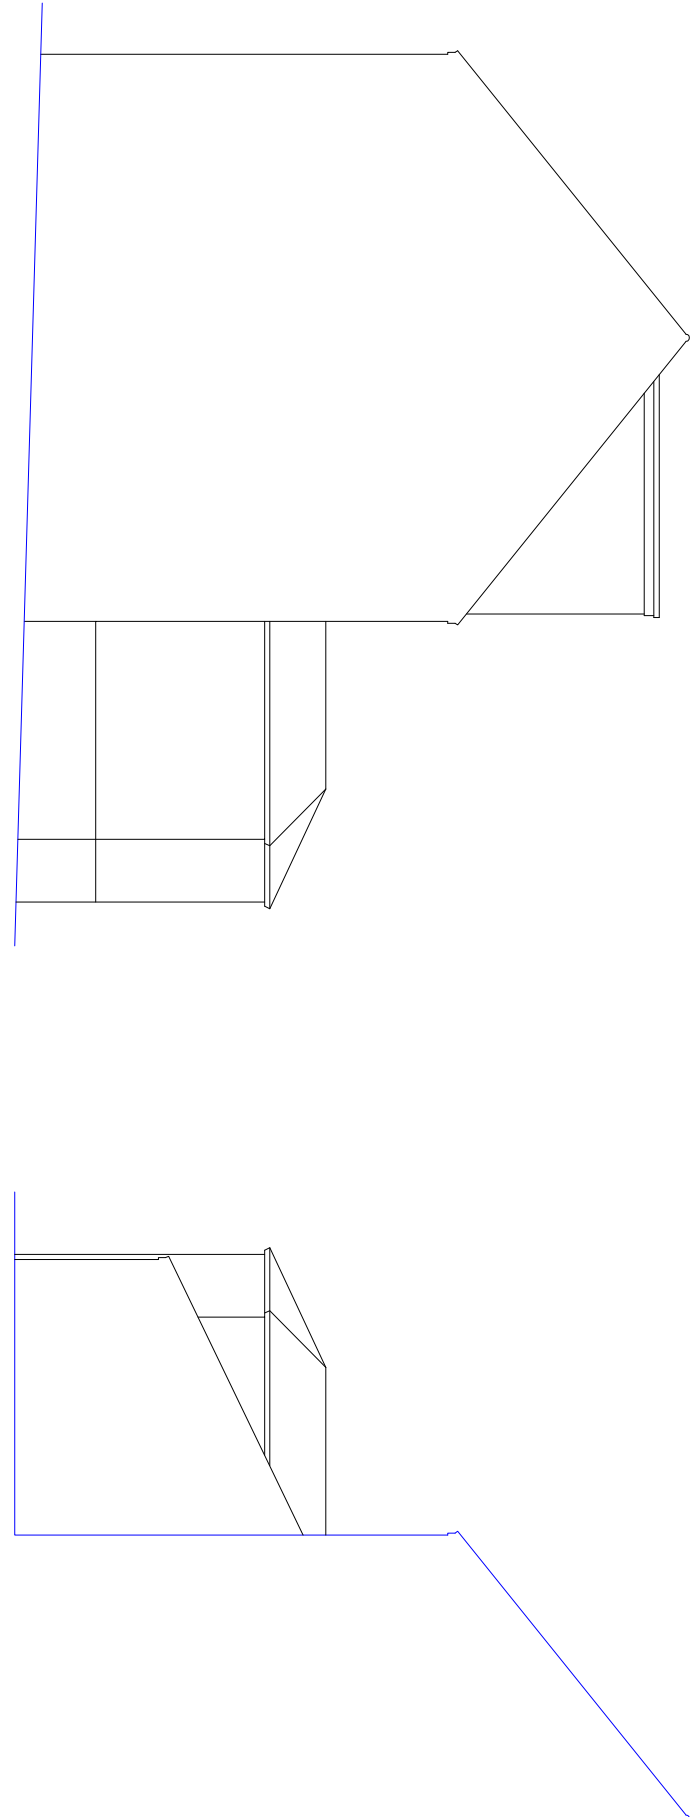


Existing side elevation
1:100

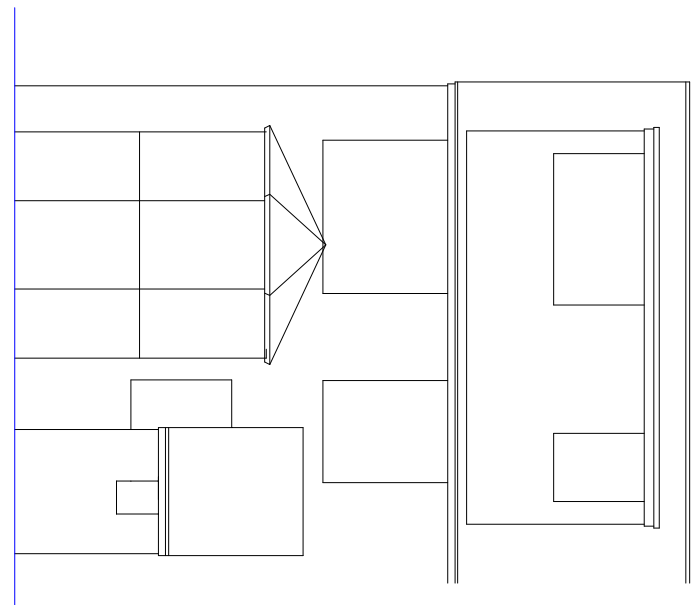


Existing rear elevation
1:100

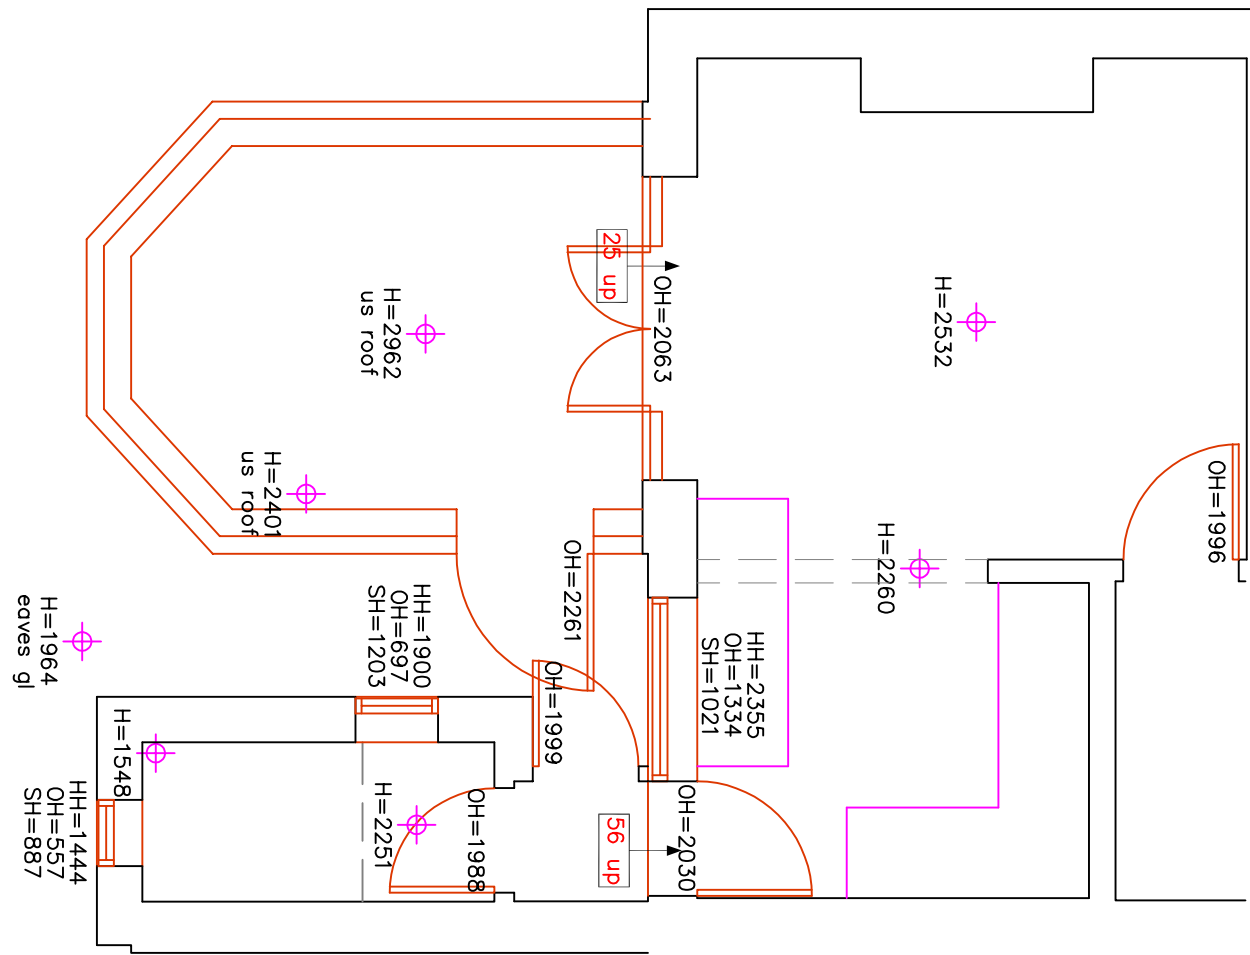


Existing ground floor plan
1:50

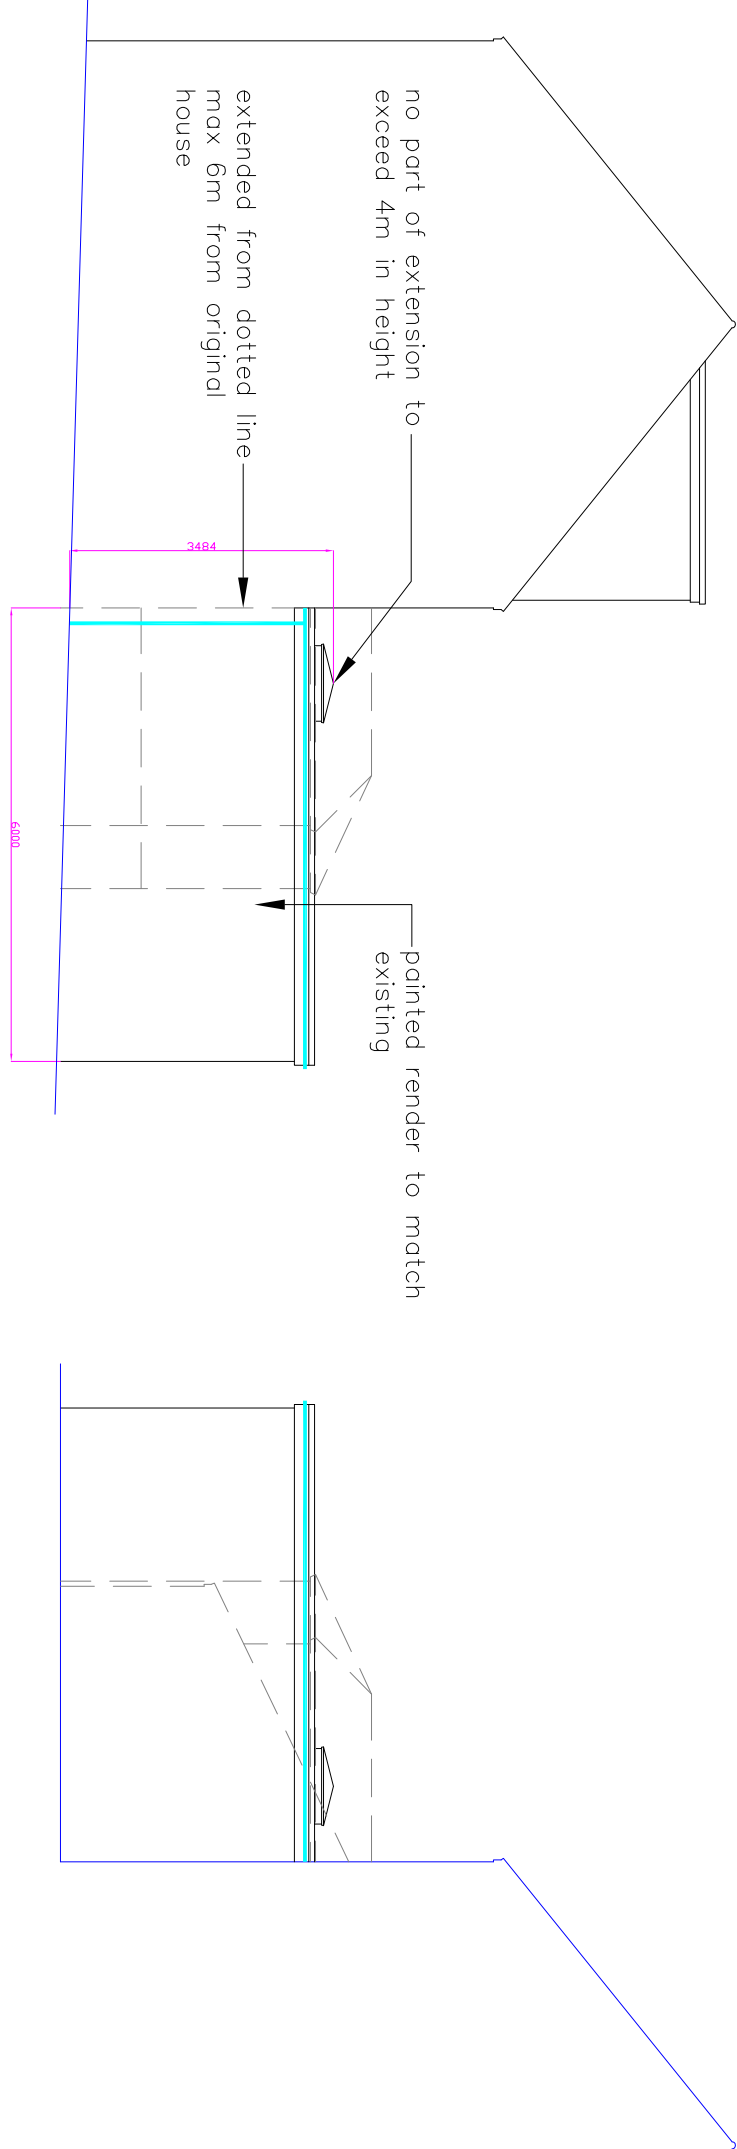


Proposed side elevation
1:100

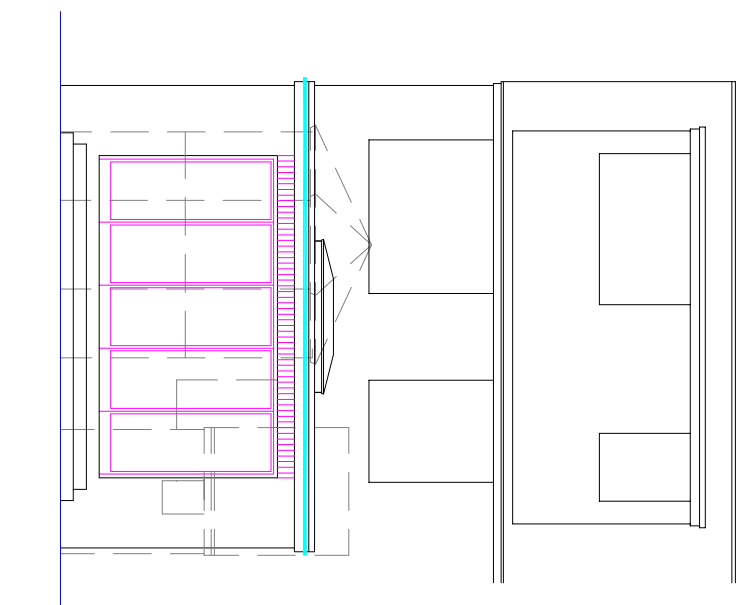

Proposed rear elevation
1:100

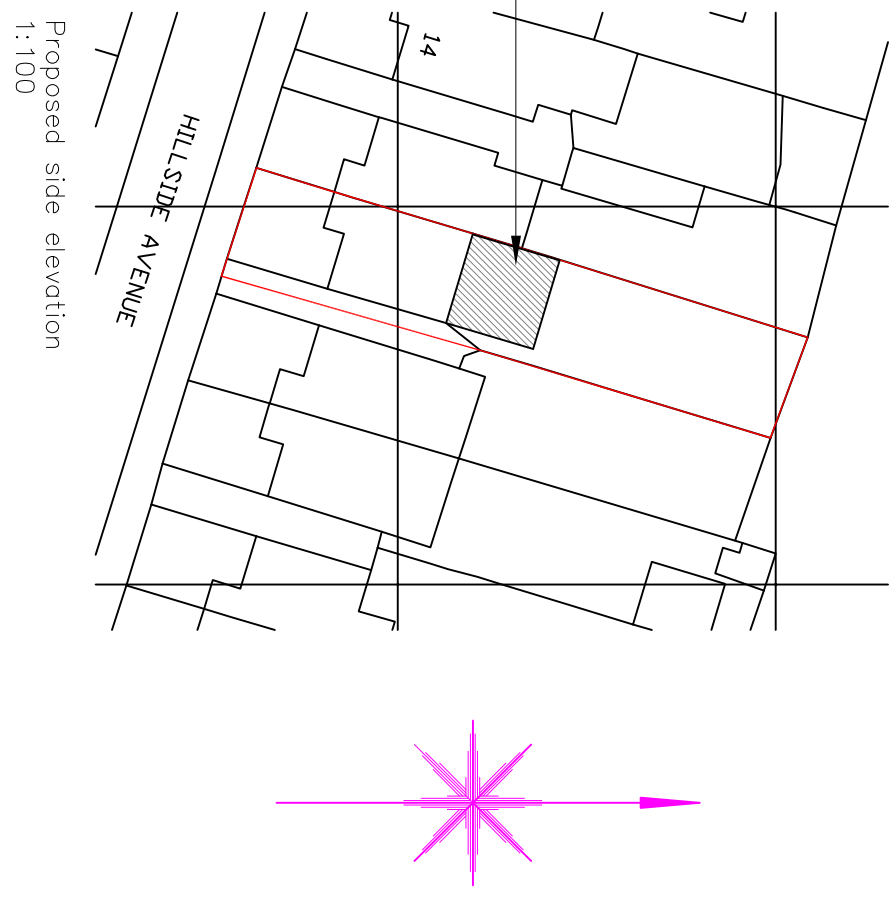

Proposed side elevation
1:100

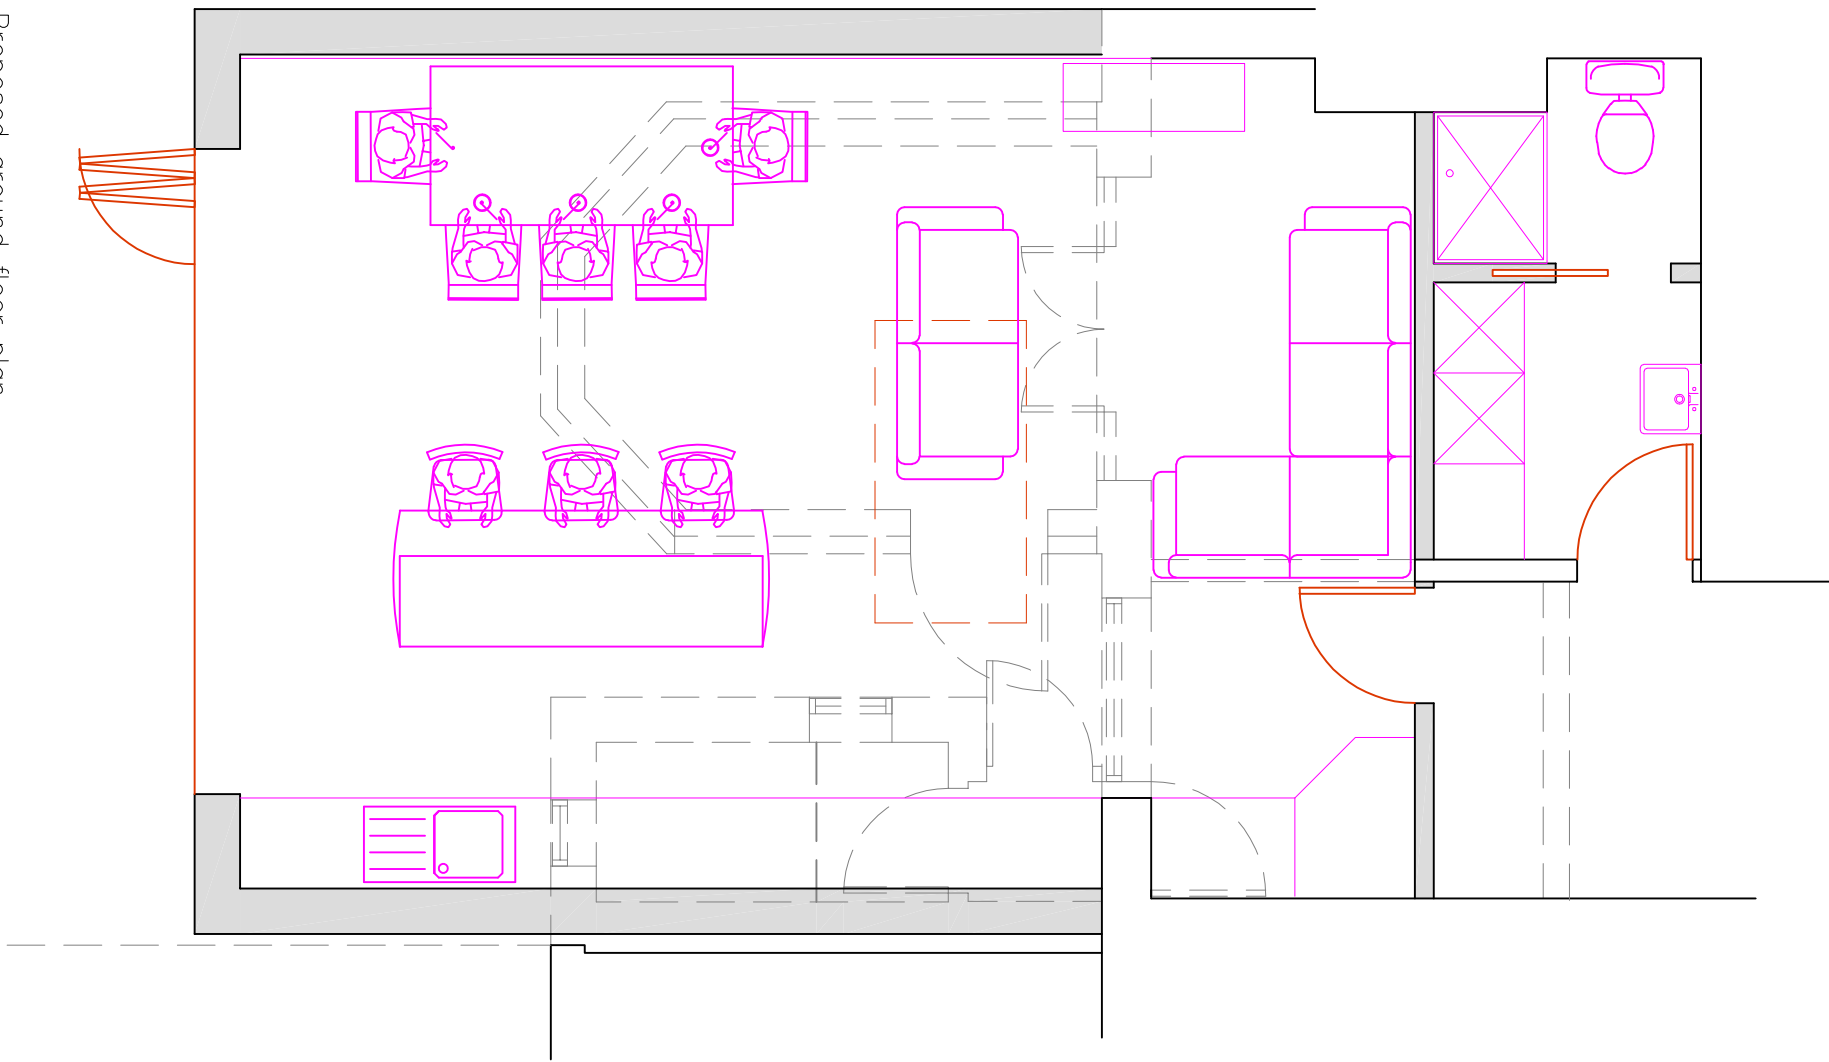

Proposed ground floor plan
1:50

