

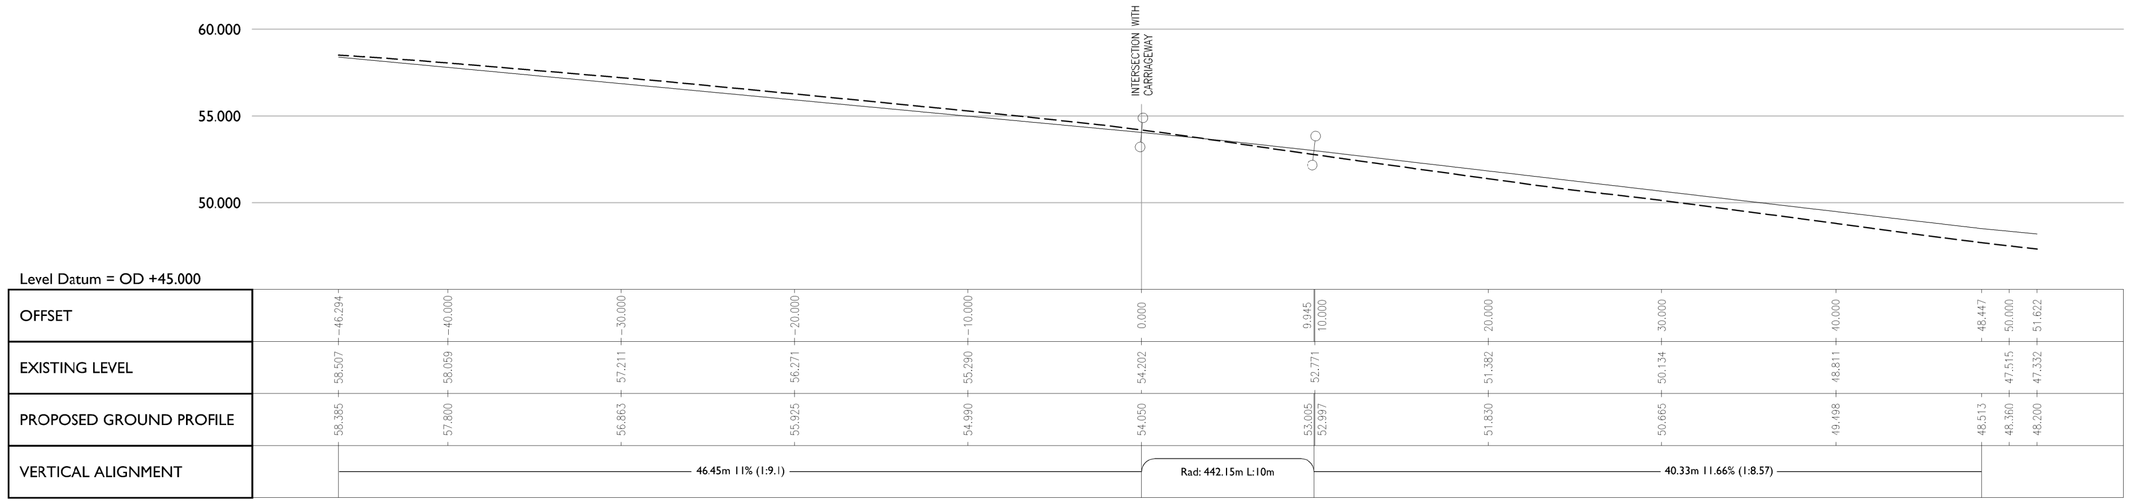


LONGITUDINAL SECTION: ROAD 8

Scale 1:250

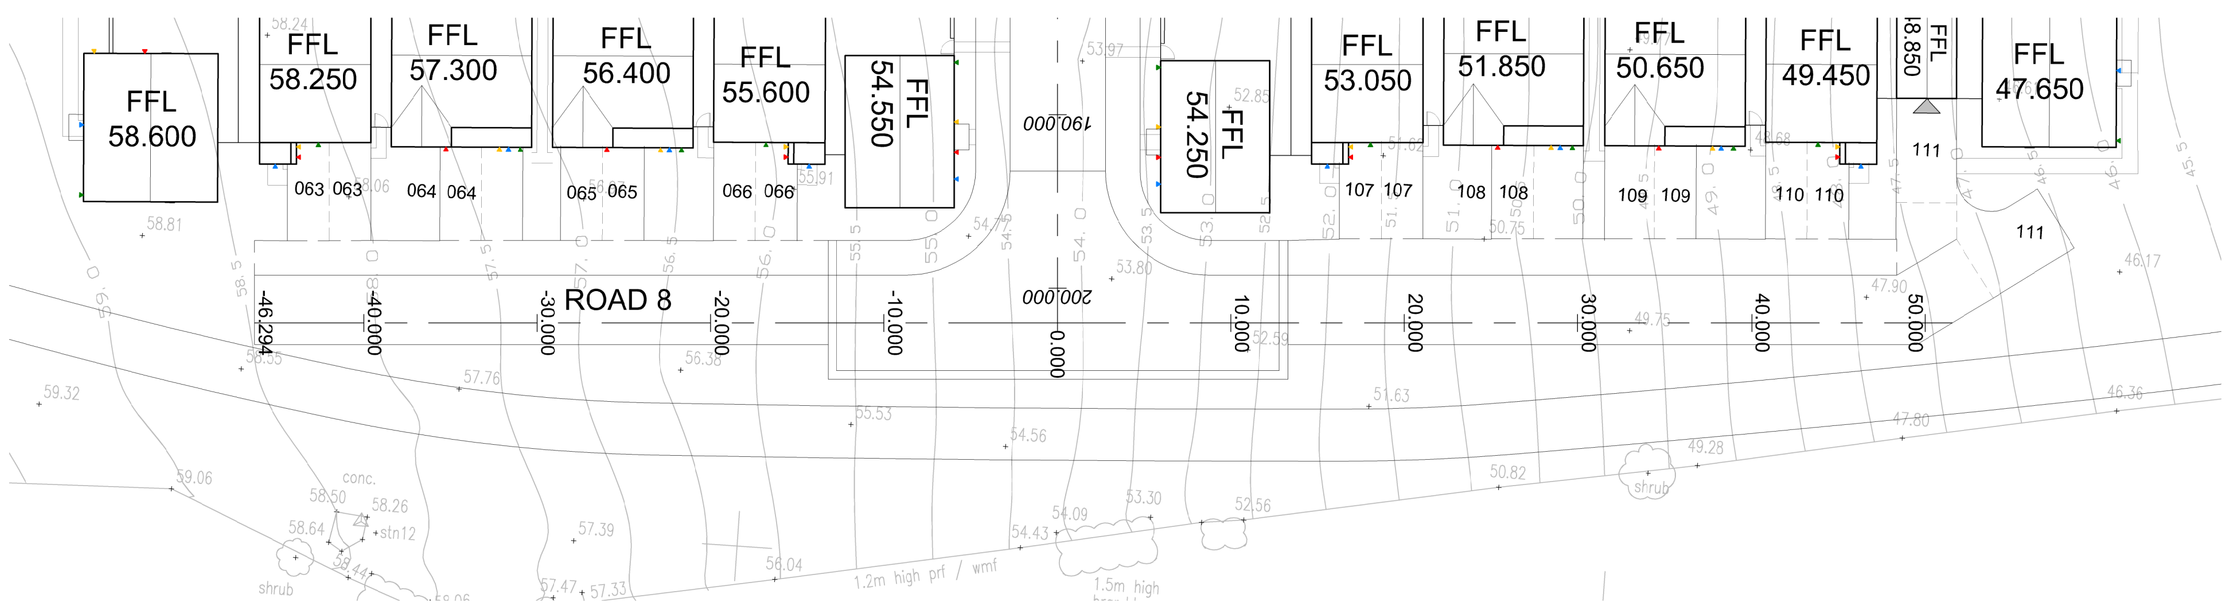

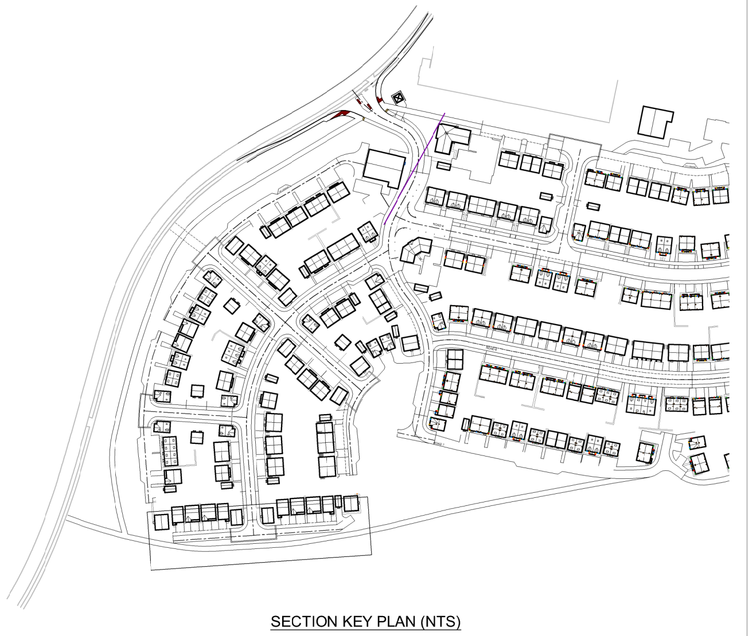

SECTION KEY PLAN (NTS)

Rev	Date	Revision Details	Drawn	Checked
A	03.12.2019	FIRST ISSUE	DLS	DB

PERSIMMON
Together, we make a home

Job Title: CAMPDOWN

Drawing Title: Ph.1. ROAD 8 LONG SECTION

Job No	Drawing No	Rev
2342	***	-

Drawn	Checked	Date
DLS	DB	09.12.2019

Scale: 1:250 @ A1 / 1:500 @ A3

metres 5 10 15 20 25

Status: APPROVAL

File Location: s:\technical\current sites\campdown college road\drawings\engineering\civil\persimmon\engineering

Persimmon Homes. No dimensions to be scaled from drawing except for the puposes of Planning Applications. The contractor should check all dimensions on site. It is the contractor/s responsibility to ensure compliance with Building Regulations. No drawings should be copied or modified without permission from Persimmon Homes.