

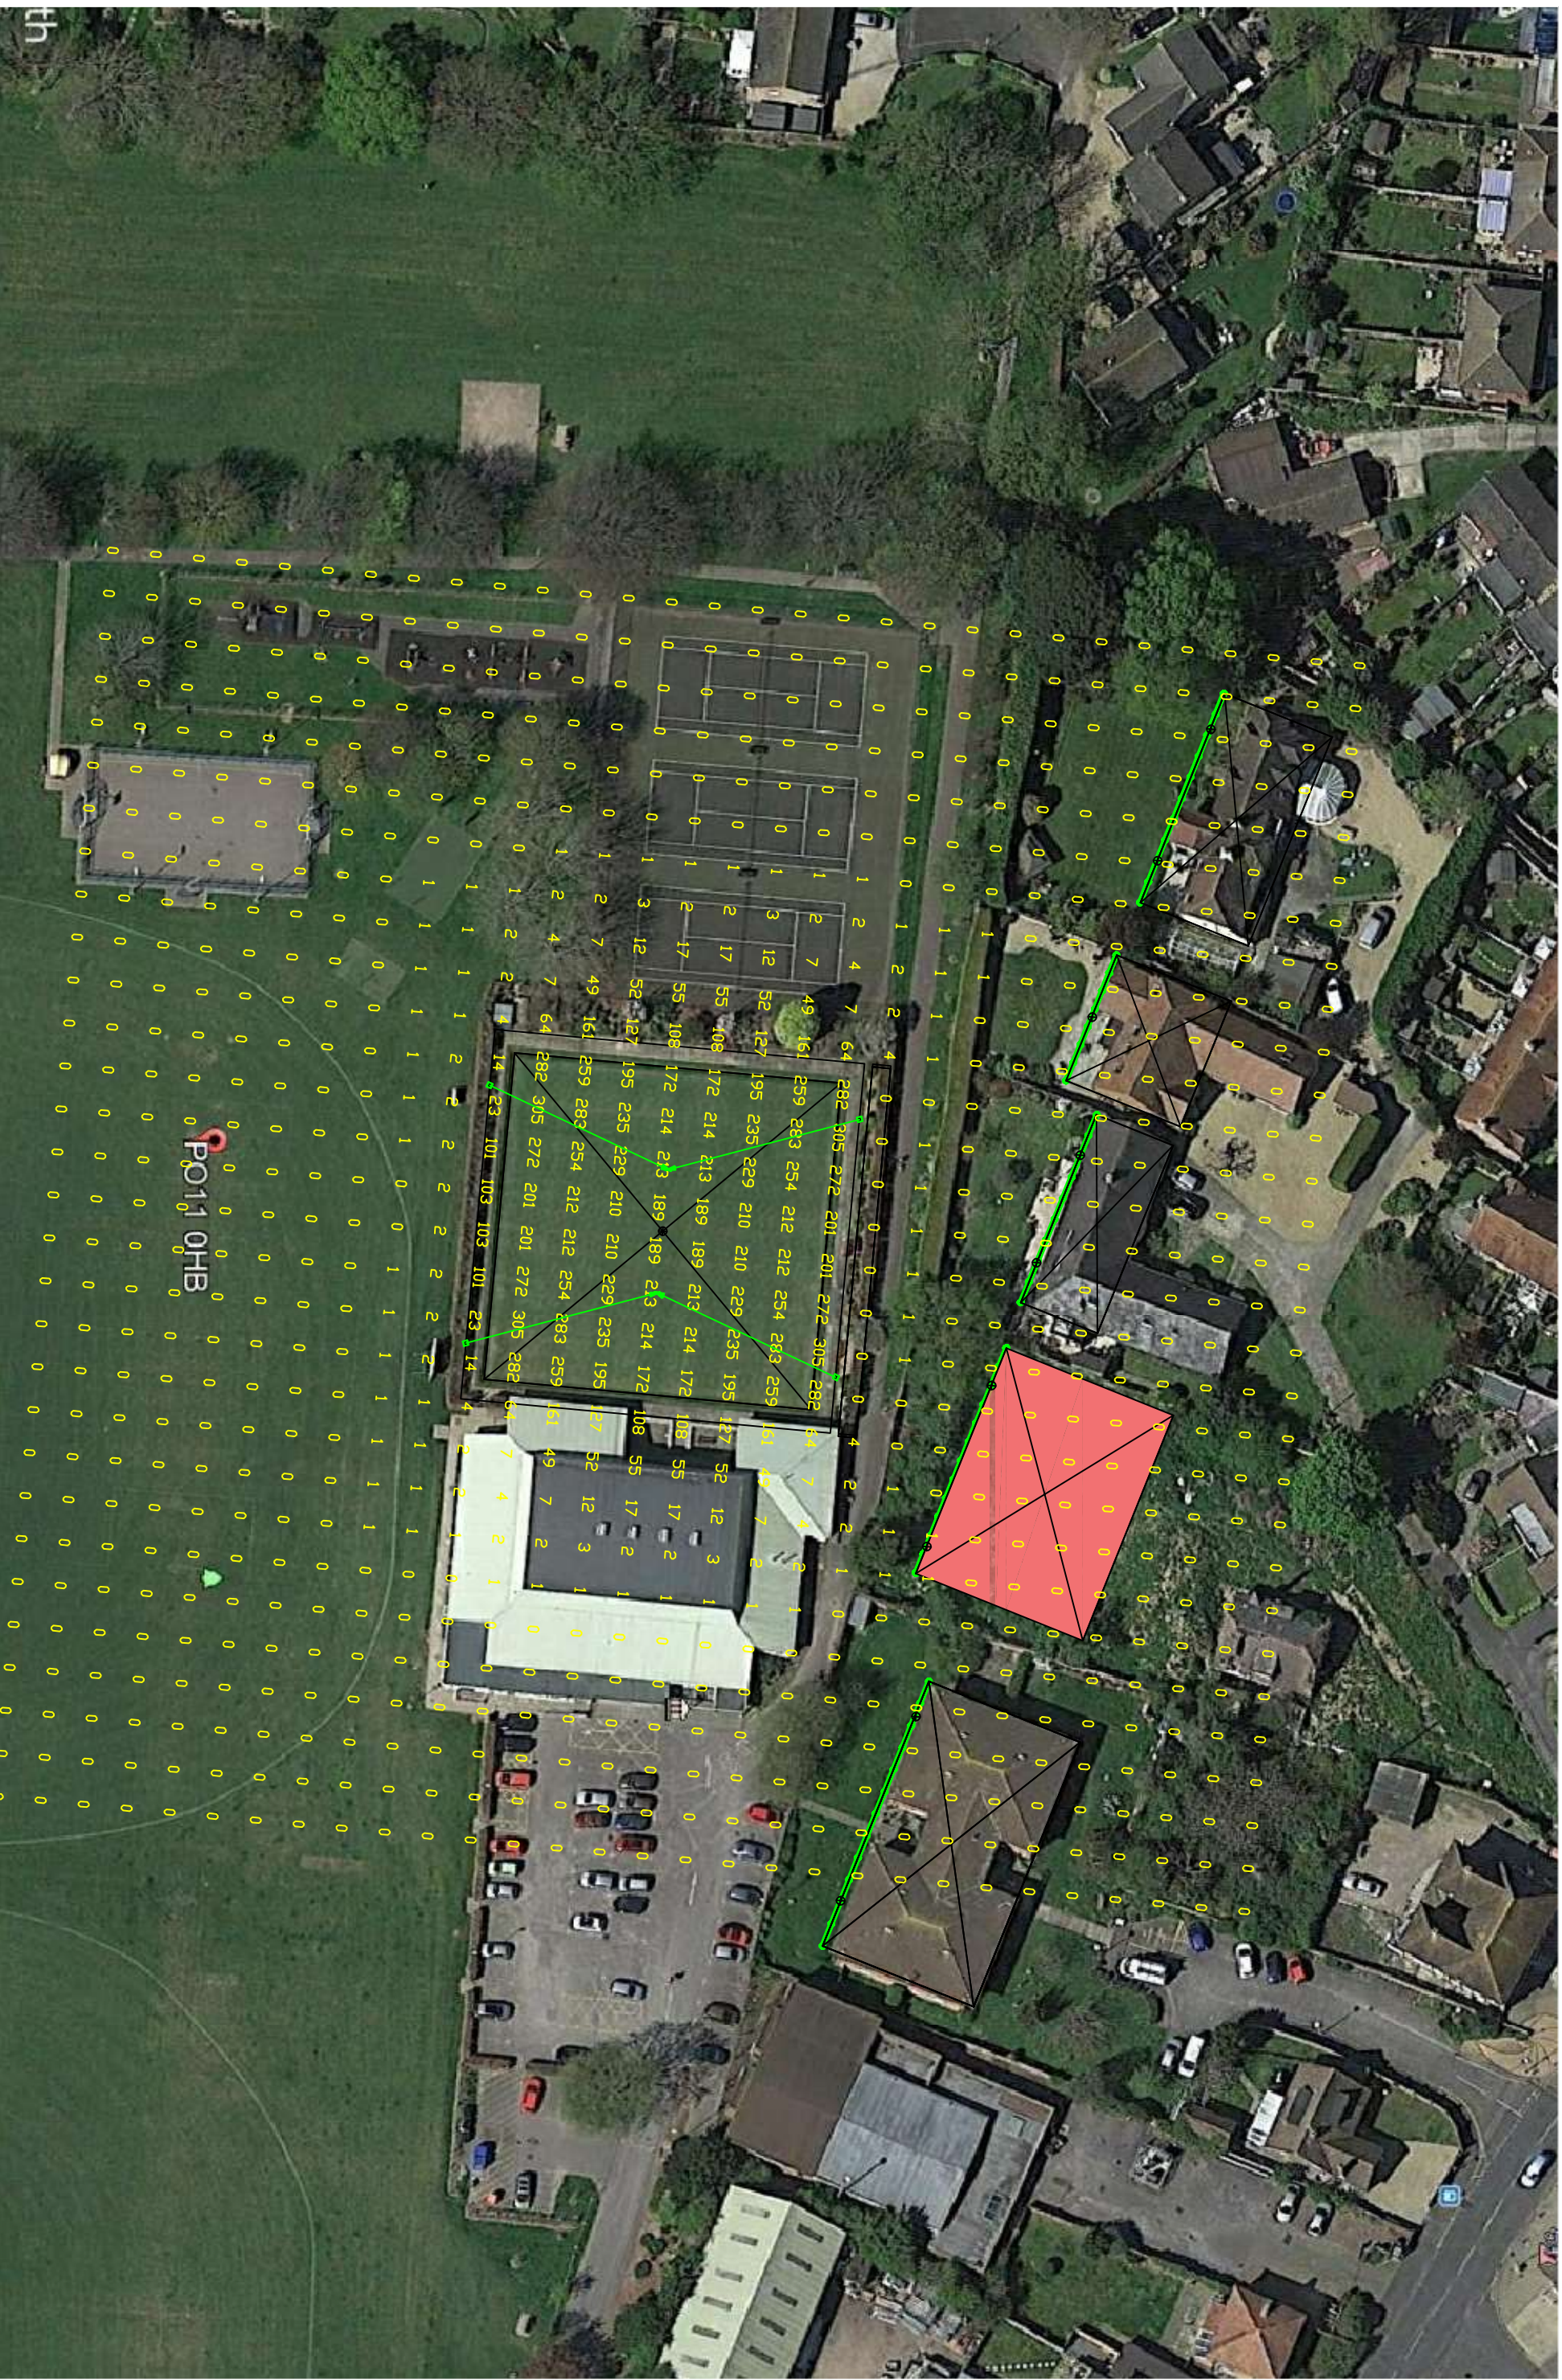


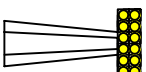


Highlights Floodlighting Ltd
Unit 3 Manor Farm Court
Manor Road, Lower Sunden
LU3 3NZ

Tel : 01525 874 888
Mob : 07885 672 722
Email : mail@highlights.co.uk

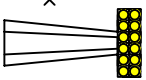

Project Name:

Hayling Island Bowls Club 200 Lux LED Revision 1 Spillage Results

Design by:
Andy Collins

Date:
30-07-2020

Revision:
0

Drawing No:
HIBC S3

Scale:
1:700@A3

.