



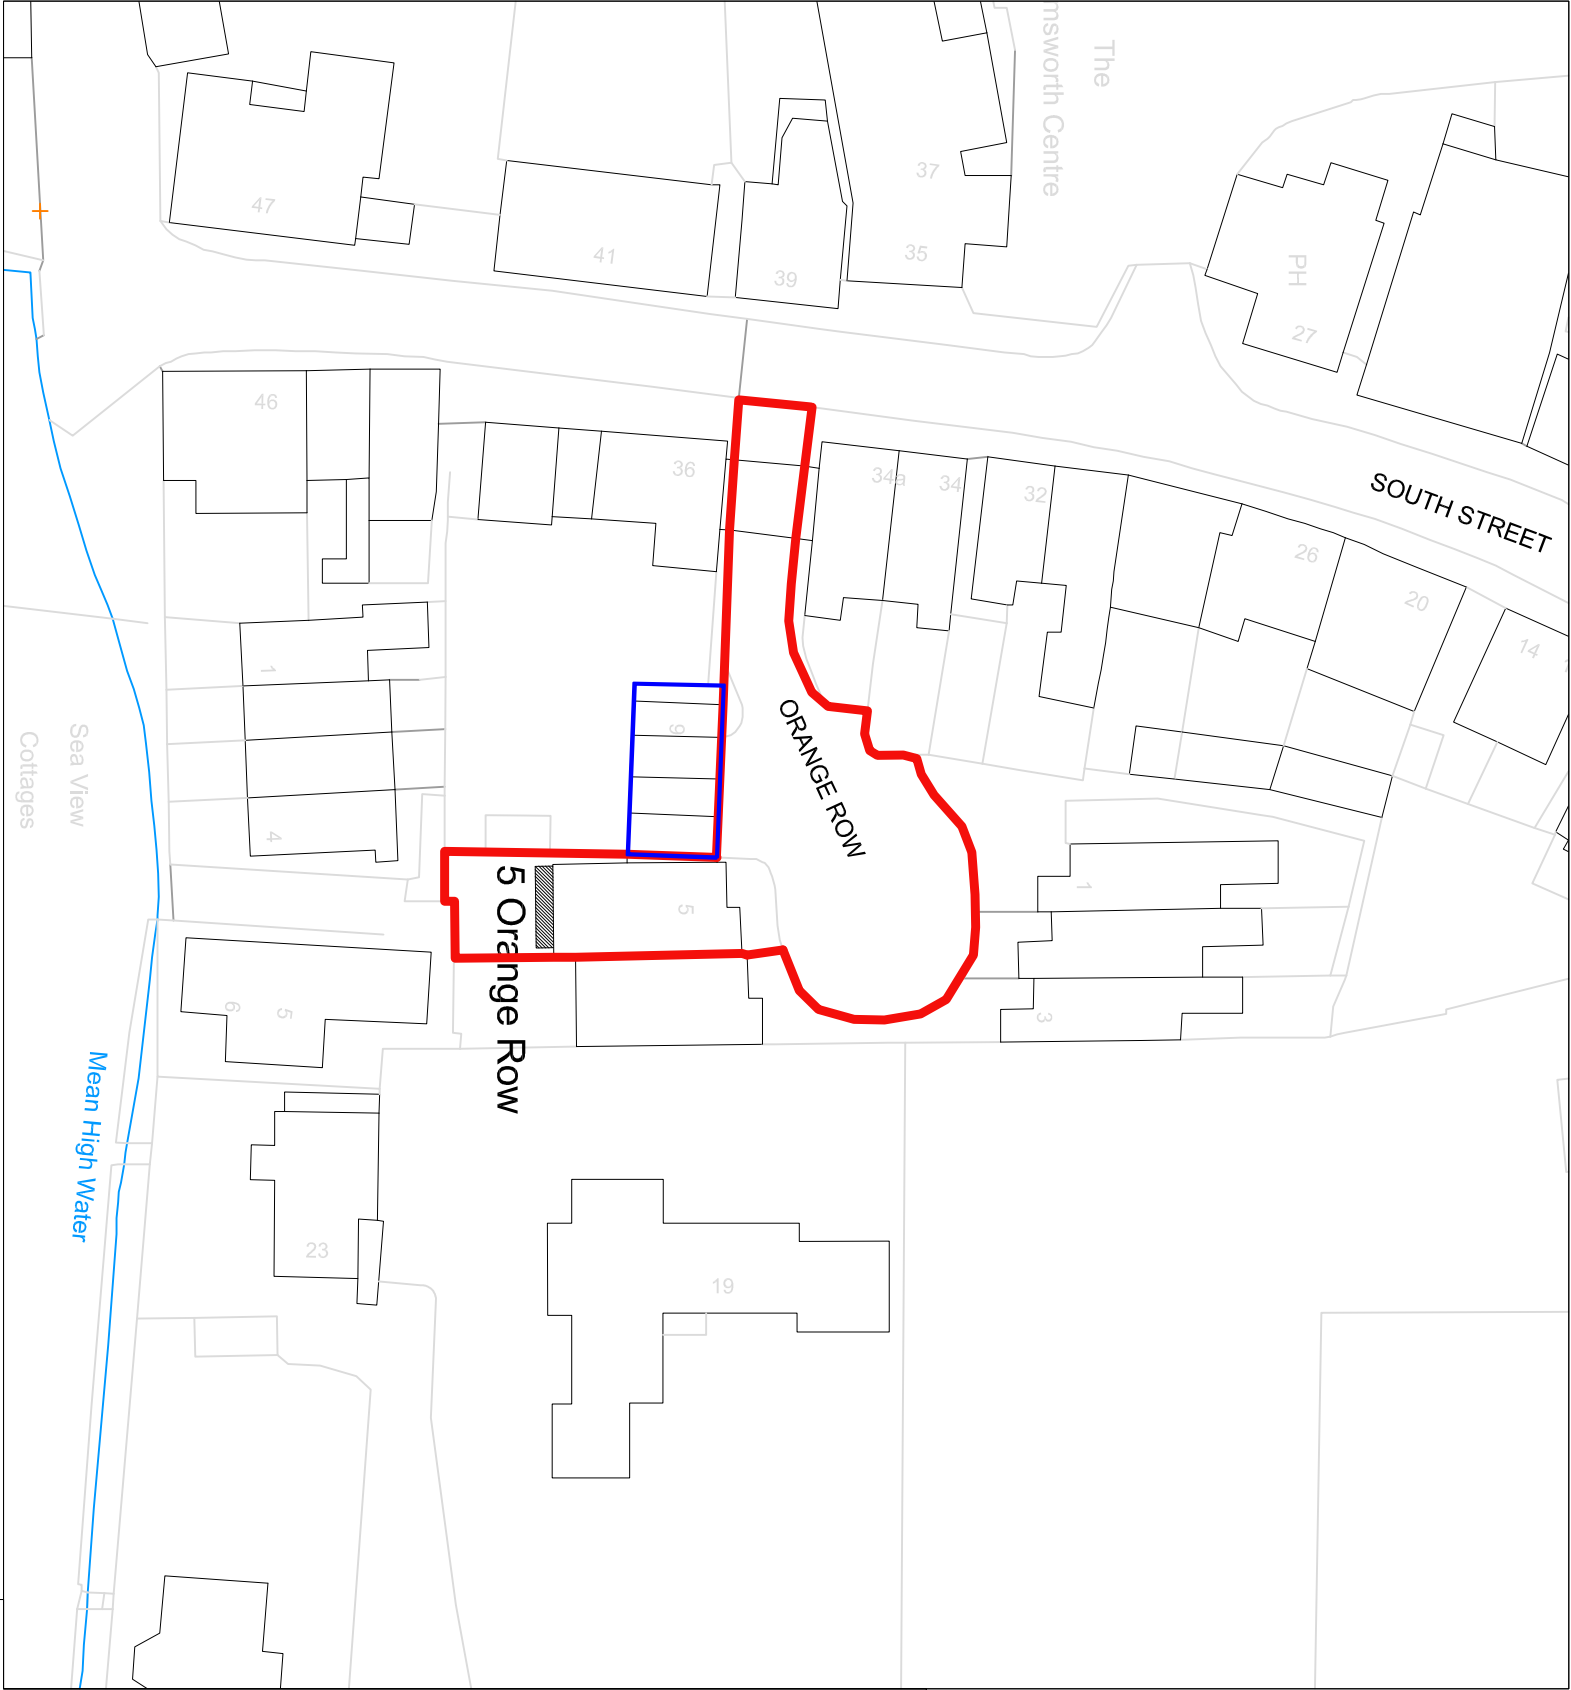

block plan 1:500 @ A3

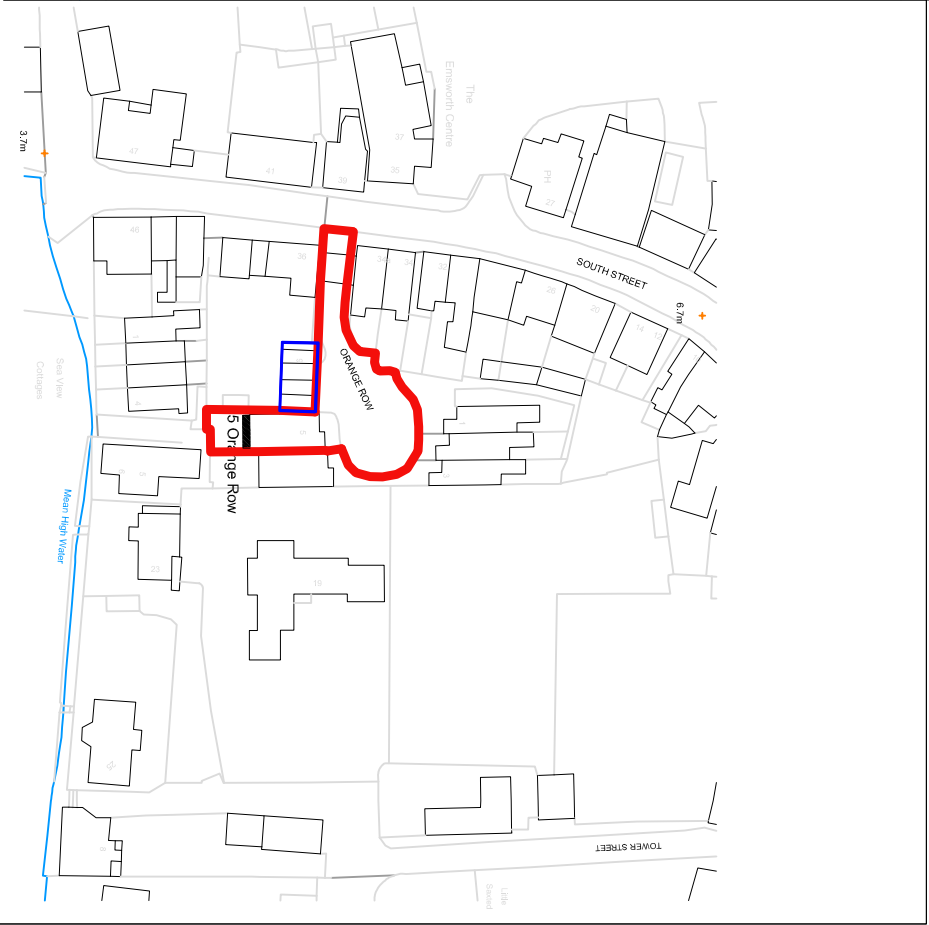

Mapping contents (c) Crown copyright and database rights 2017 Ordnance Survey 100035207

location plan 1:1250 @ A3

