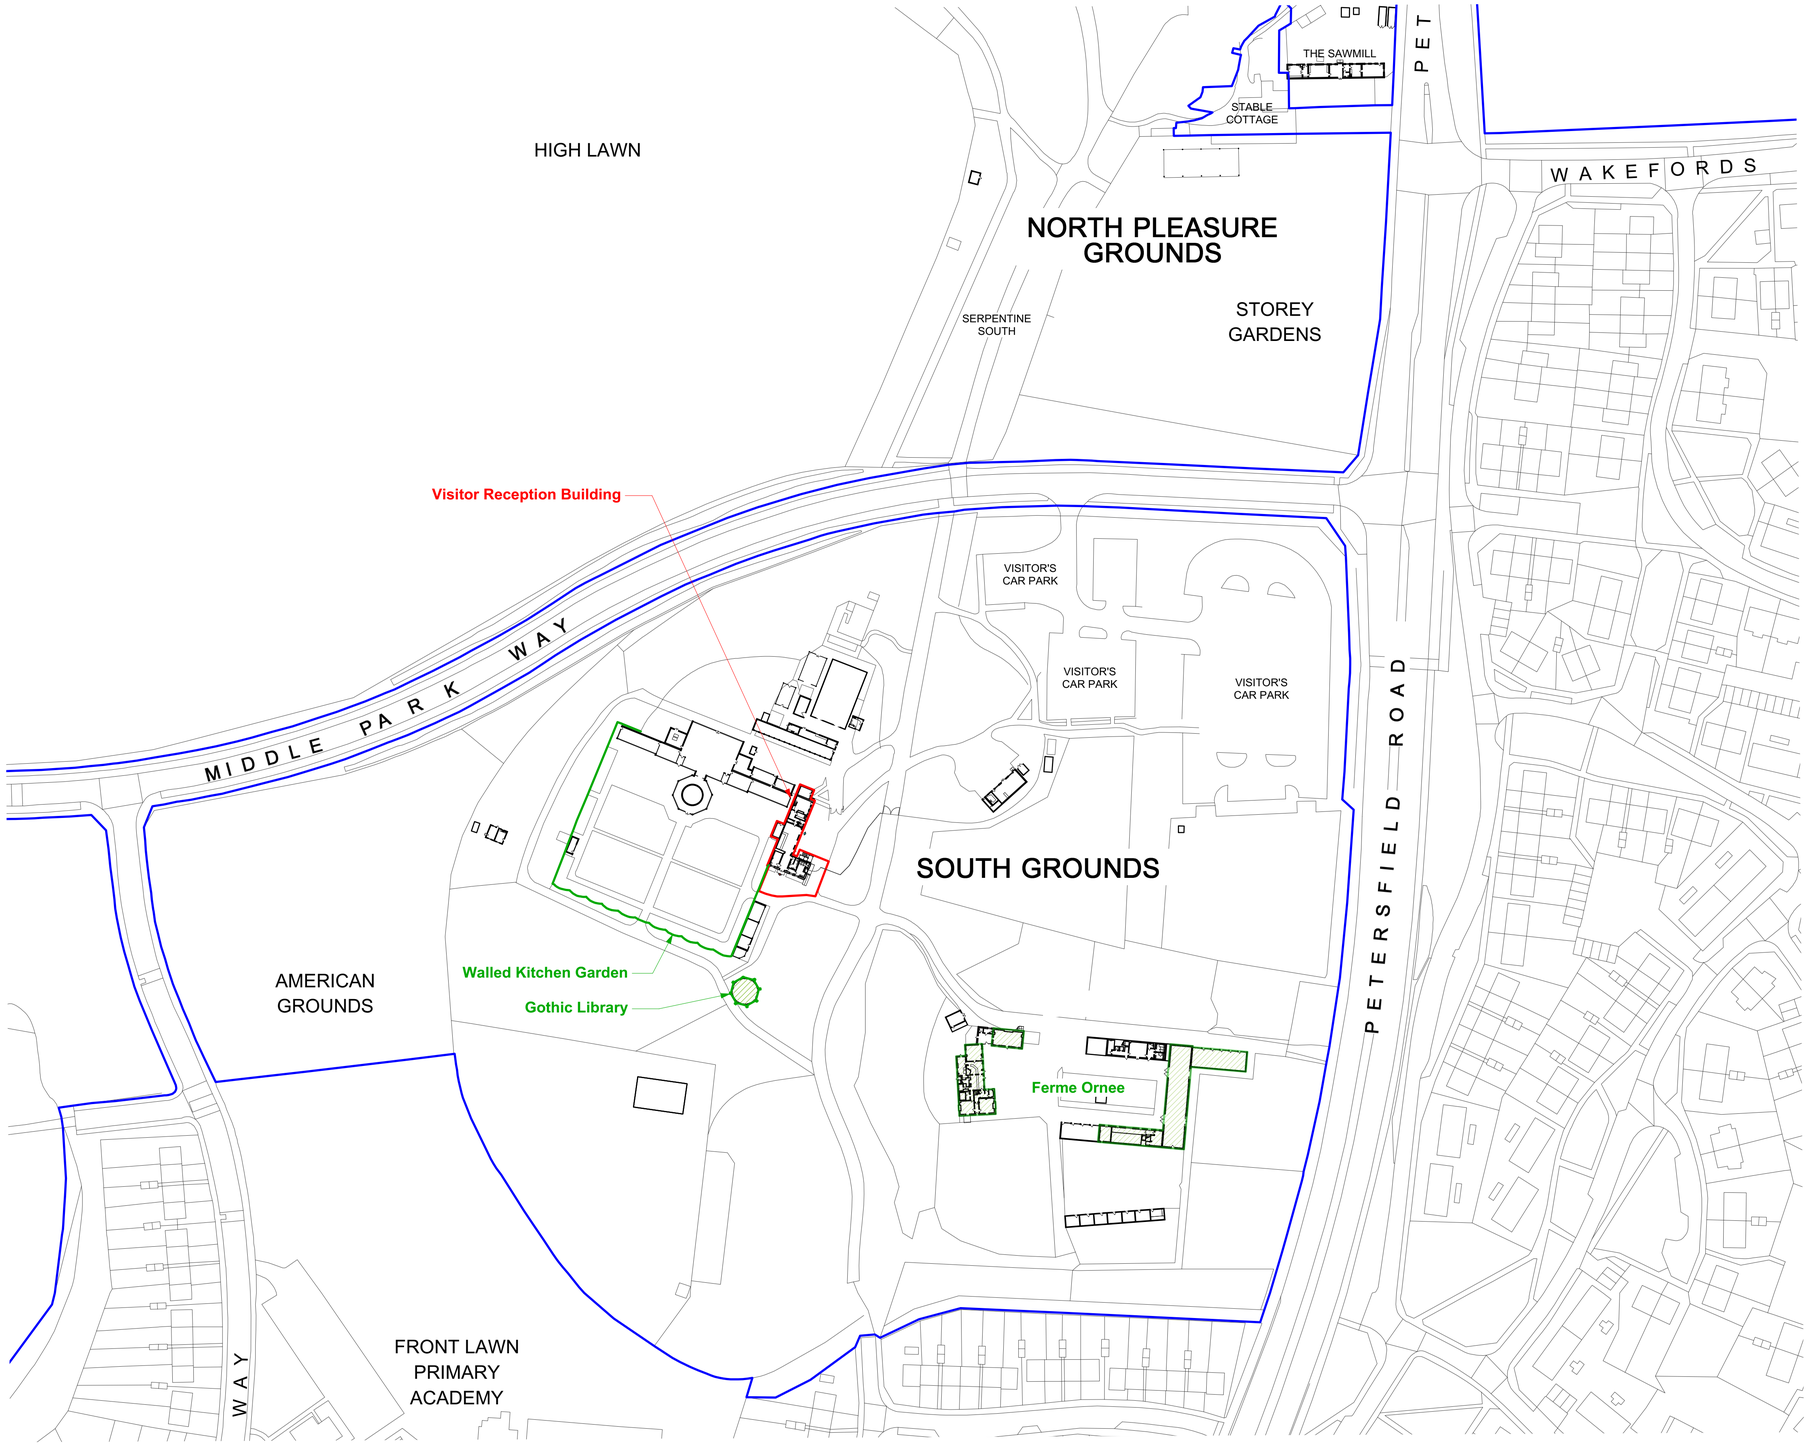

0 25 50 75 100 125 metres

N

Property Boundary

Application Area

Listed Building or Structure

Notes

1 **This drawing is © copyright Hampshire County Council 2016. No unauthorised reproduction of any kind is permitted.**

2 No Dimensions to be scaled from this drawing

3 This map is reproduced from Ordnance Survey material with the permission of Ordnance Survey on behalf of the controller of Her Majesty's Stationery Office © Crown copyright. Unauthorised reproduction infringes Crown Copyright and may lead to prosecution or civil proceedings. (100019180), (2016)

rev	description	date	by
P1	Planning Issue	20.04.17	AT

PLANNING ISSUE

Hampshire County Council

HCC Property Services,
Three Minsters House,
76 High Street, Winchester SO23 8UL.
tel: (01962) 847801

Property Services

PROJECT
Sir George Staunton Country Park
Middle park Way, Havant
P09 5HB

SHEET CONTENTS
Visitor Reception Building
Proposed WC Refurbishment
Site Plan with Listed Buildings

SCALE	*DATE*	*DRAWN.*	*CHKD.*	*DRAWING No.*	*REVISION*
1:1000 @A1 1:2000 @A3	03.02.20	AT	AT	**P12426-102** *FILE REF.* *HCC Countryside*	**P1**