


25 Cumberland Avenue, PO107UH

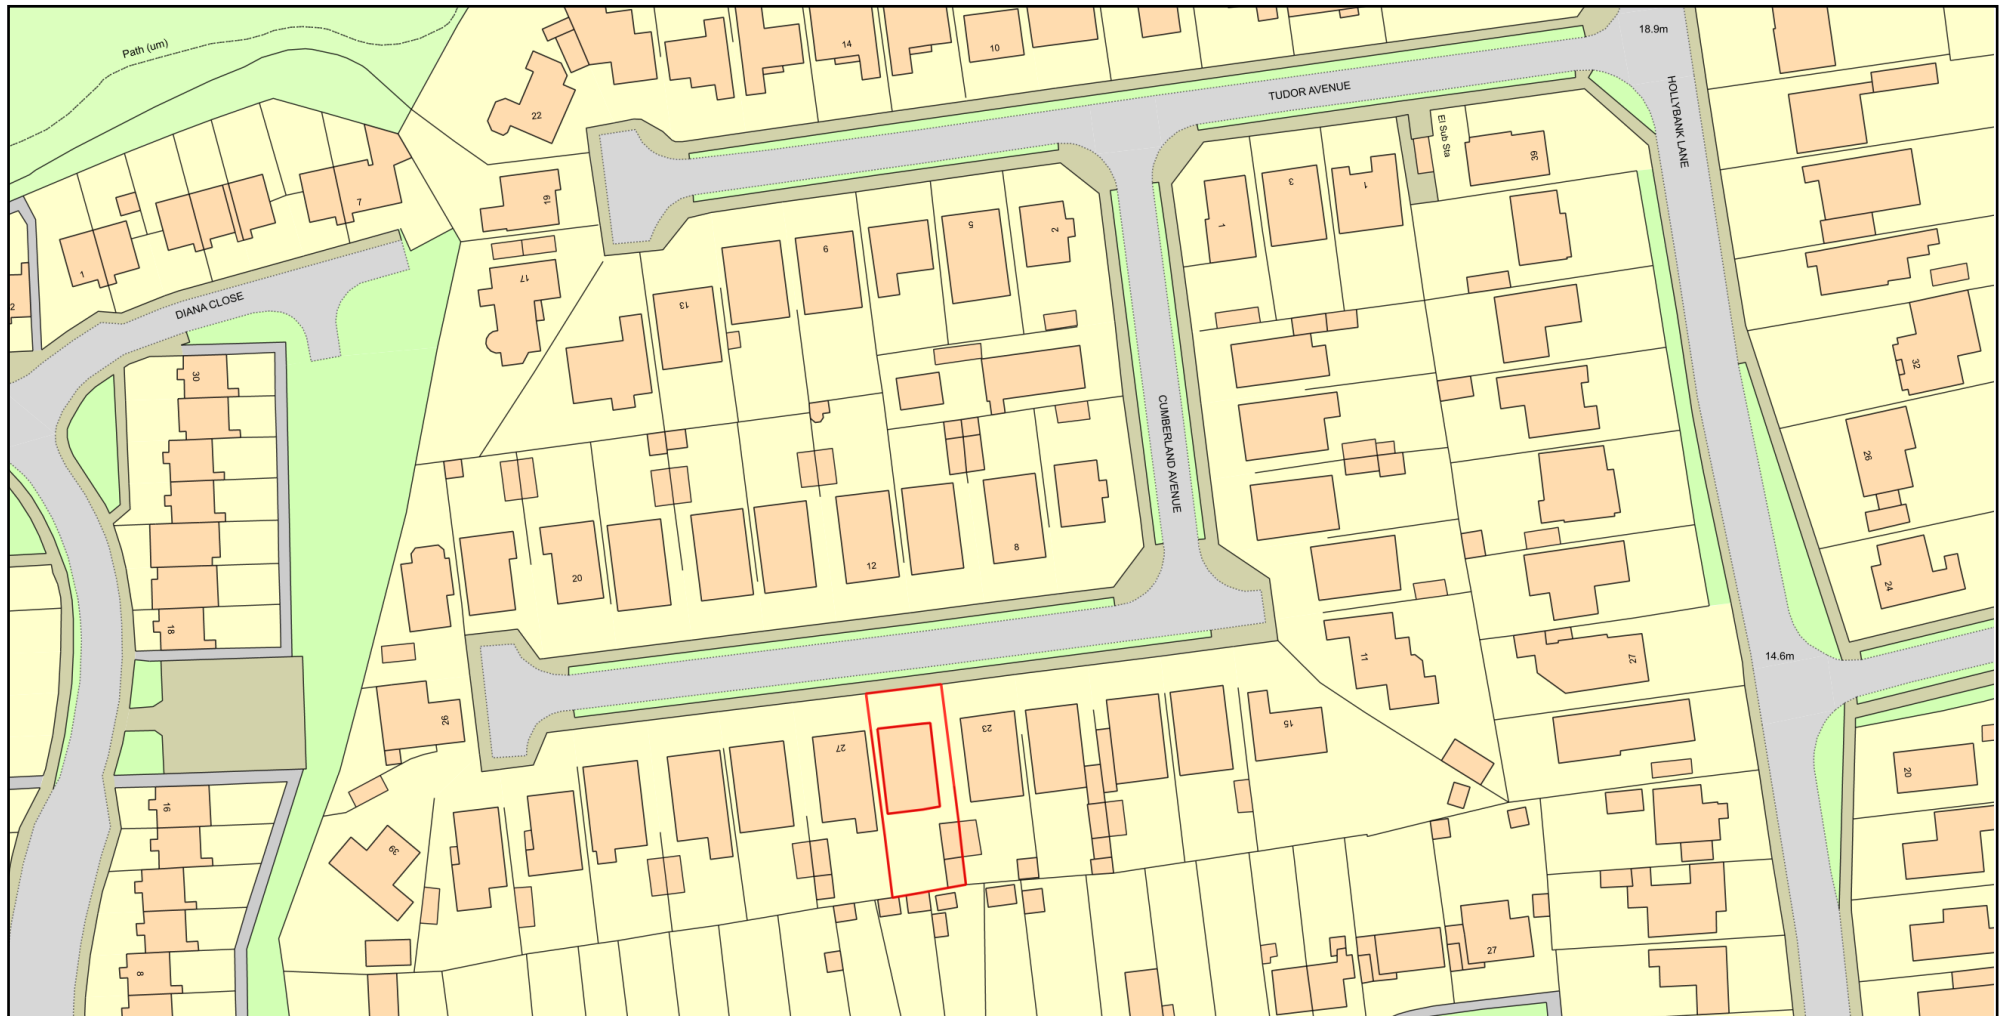

0 50
Metres



Plan Produced for: Daniel Tidbury

Date Produced: 27 Feb 2020

Plan Reference Number: TQRQM20058153832450

Scale: 1:1250 @ A4

© Crown copyright and database rights 2019 OS 100042766