


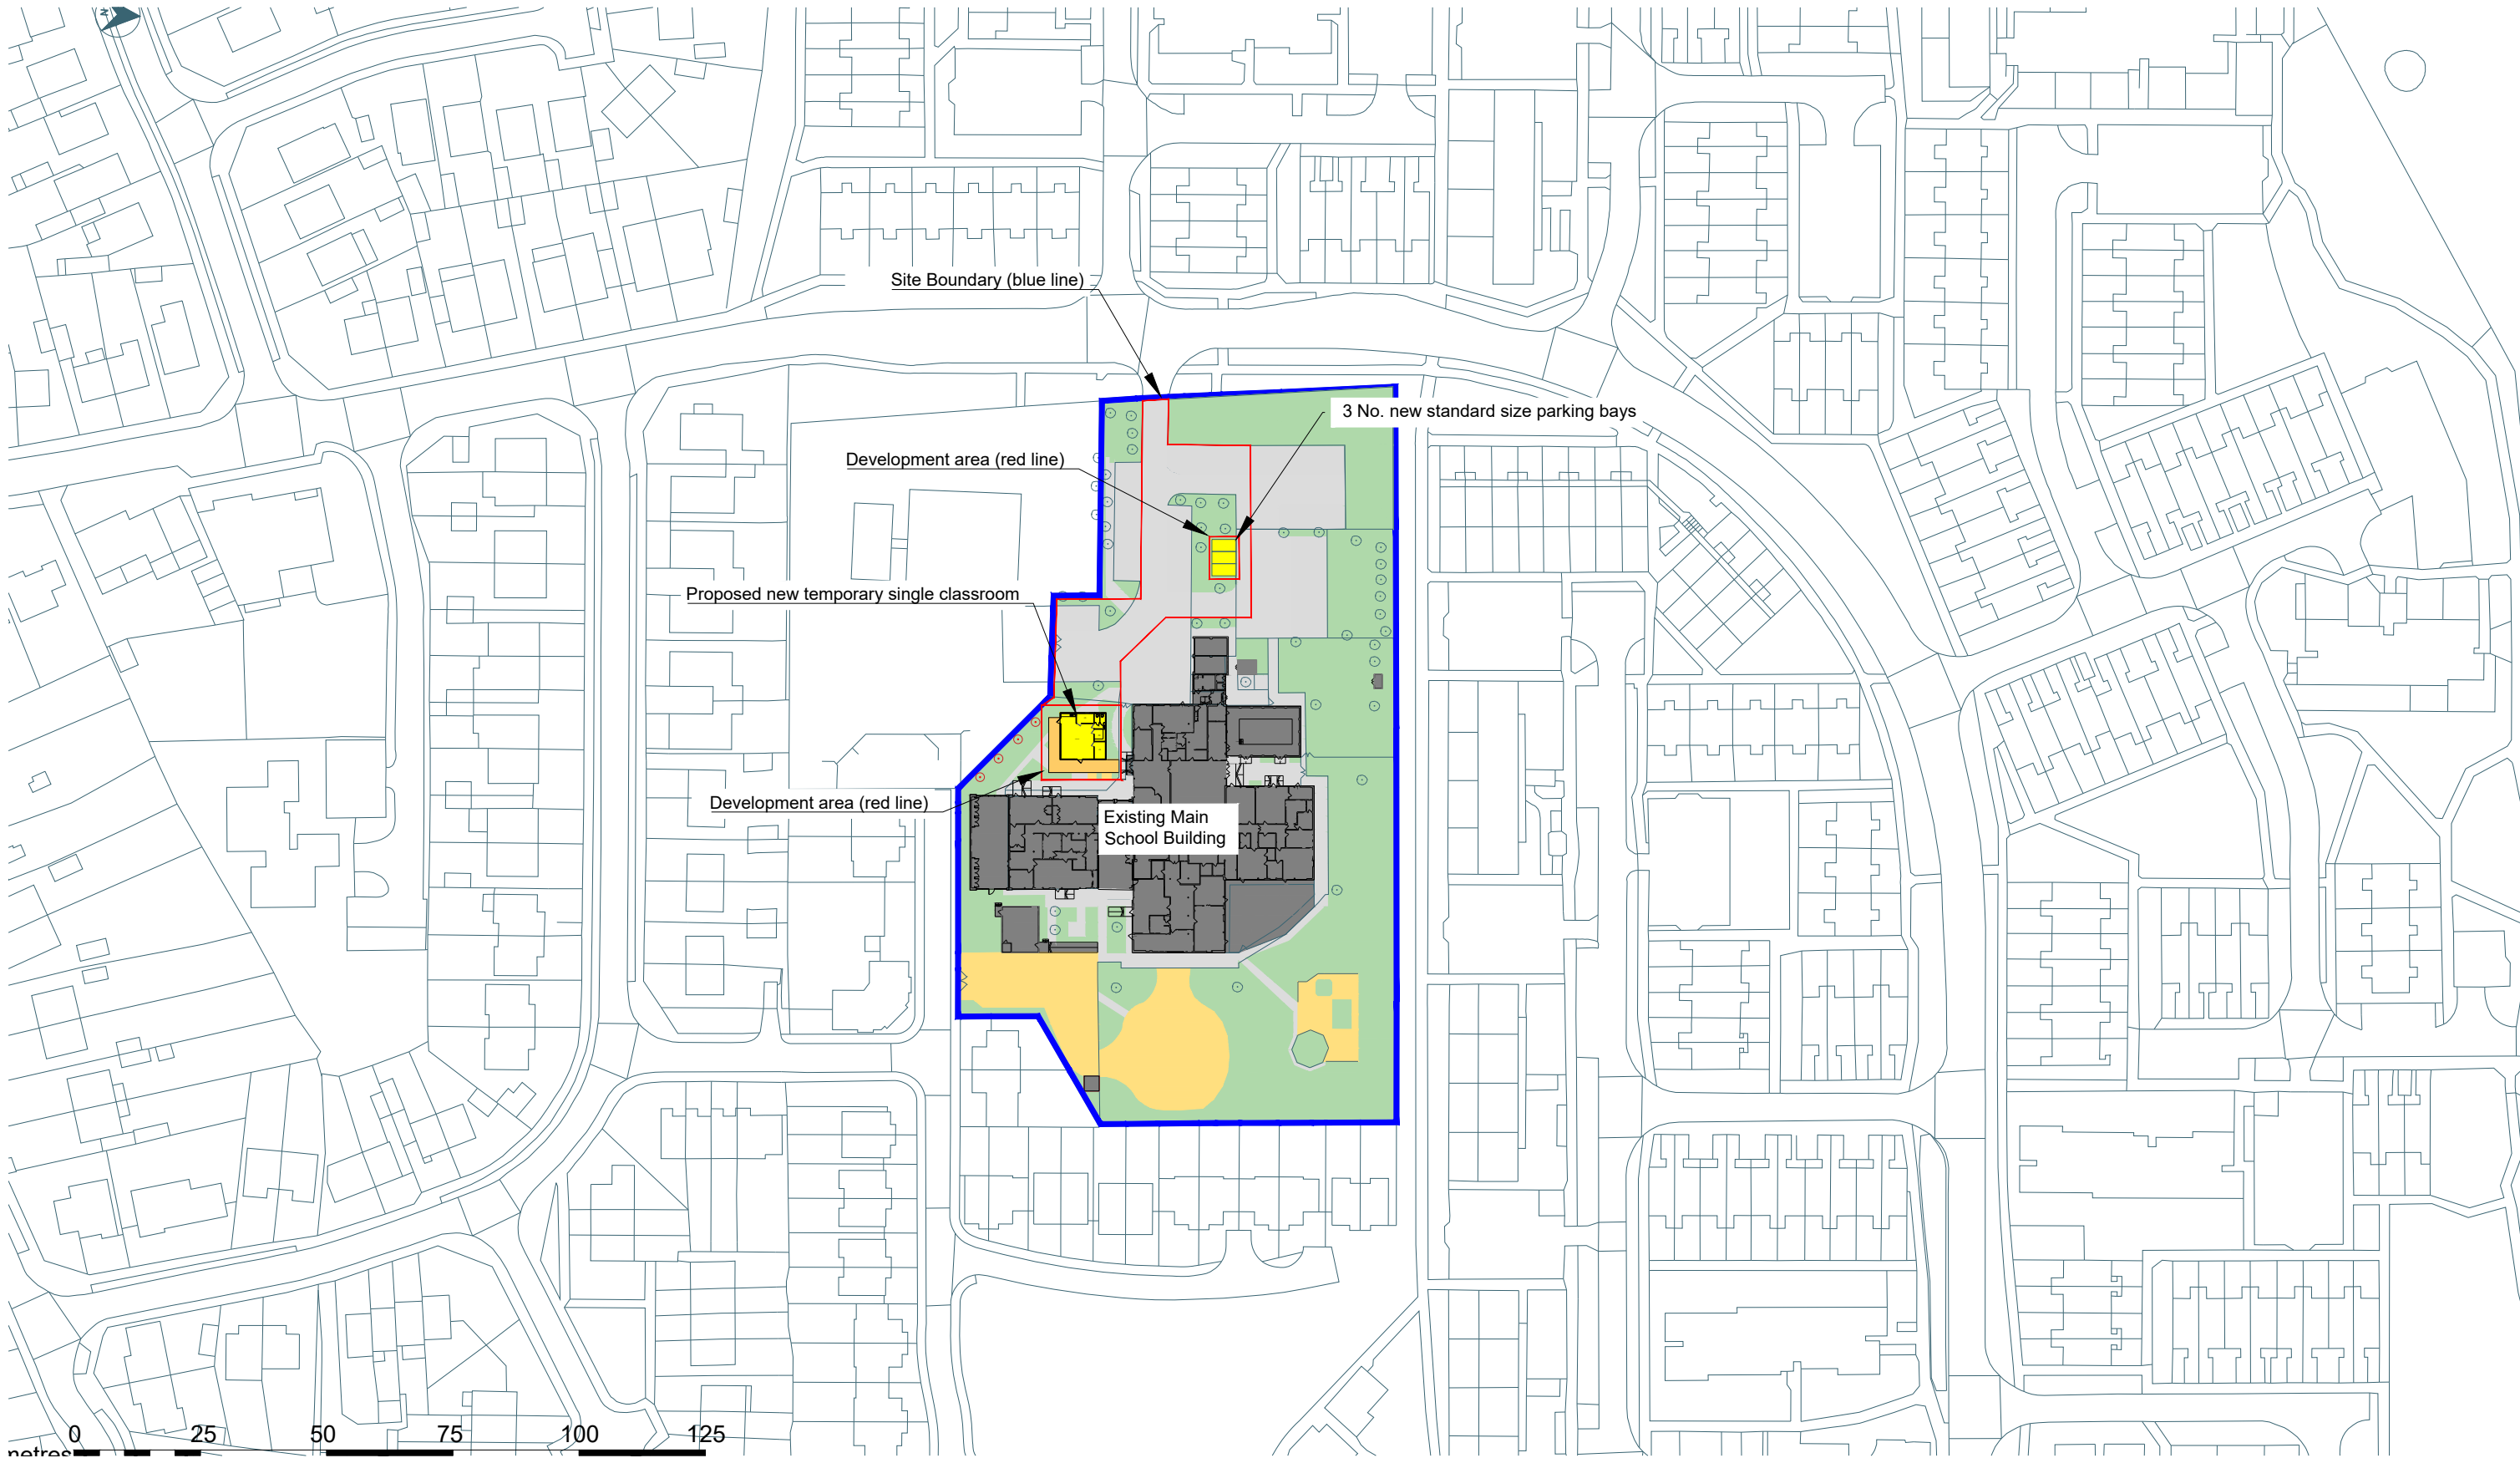

# PLANNING

 **Hampshire**  
County Council

HCC Property Services,  
Three Minsters House,  
76 High Street, Winchester SO23 8UL.  
tel: (01962) 847801

| Notes   |   |
|---|---|
| 1 This drawing is © copyright Hampshire County Council 2012. No unauthorised reproduction permitted. All rights reserved. | 3 This map is reproduced from Ordnance Survey material with the permission of Ordnance Survey on behalf of the controller of Her Majesty's Stationery Office © Crown Copyright. Unauthorised reproduction infringes Crown Copyright and may lead to prosecution or civil proceedings. (100019180), (2012) |
| 2 No dimensions are to be scaled from this drawing                                                                        |   |

| rev | description | date | by |
|-----|-------------|------|----|
| RE  | DESCRIPTION | DATE | BY |
|     |             |      |    |

|                                                                                     |  |                         |                     |                                                                            |                   |
|-------------------------------------------------------------------------------------|--|-------------------------|---------------------|----------------------------------------------------------------------------|-------------------|
| PROJECT<br><b>Rachel Madocks School</b><br><b>Eagle Ave, Waterloooville PO8 9XP</b> |  |                         |                     | SHEET CONTENTS<br><b>Modular Building</b><br><b>Proposed Location Plan</b> |                   |
| SCALE<br><b>1:1250 @ A3</b>                                                         |  | DATE<br><b>05.05.20</b> | DRAWN.<br><b>AF</b> | CHKD.<br><b>AW</b>                                                         | Property Services |
| DRAWING No. <b>M7023-501</b>                                                        |  |                         |                     | REVISION<br><b>A</b>                                                       |                   |
| FILE REF.                                                                           |  |                         |                     |                                                                            |                   |

