



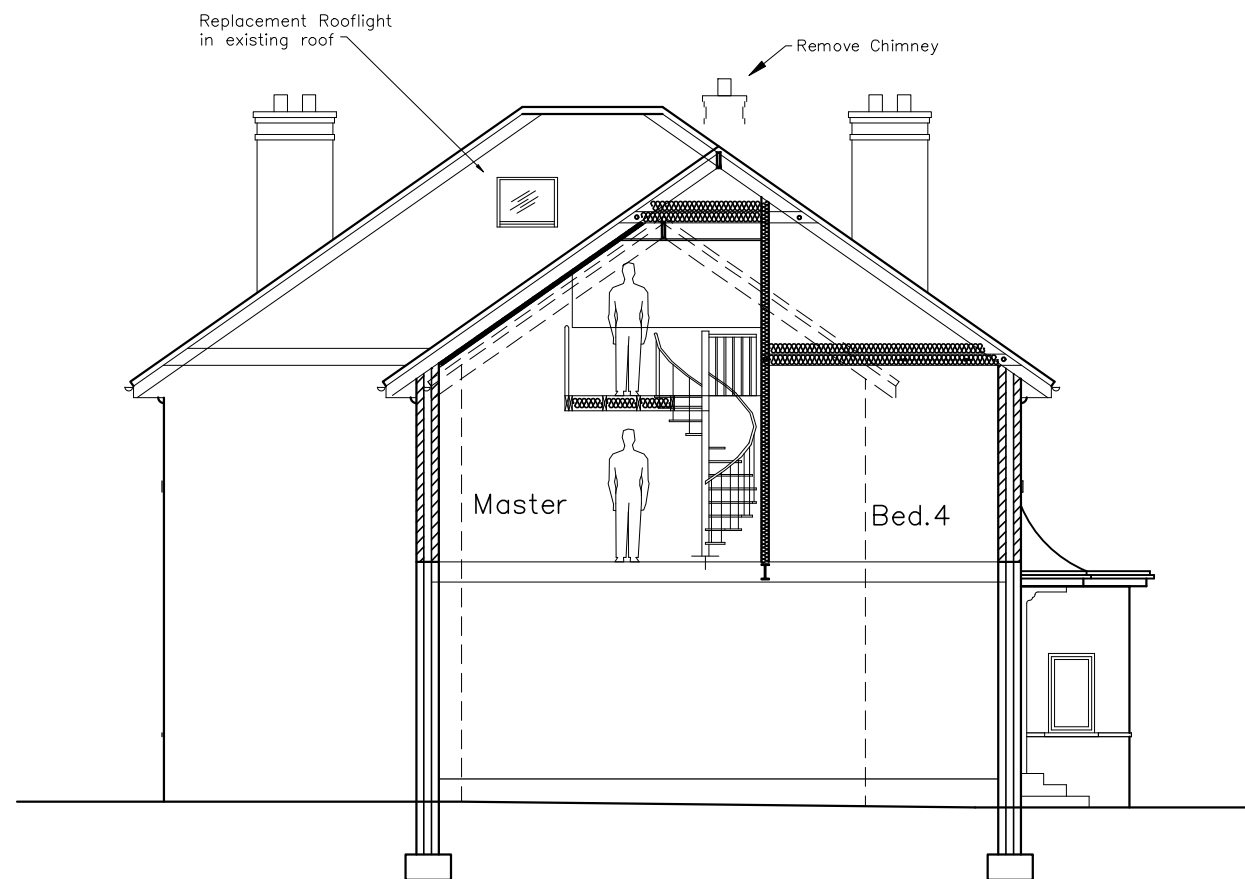

E—W SECTION

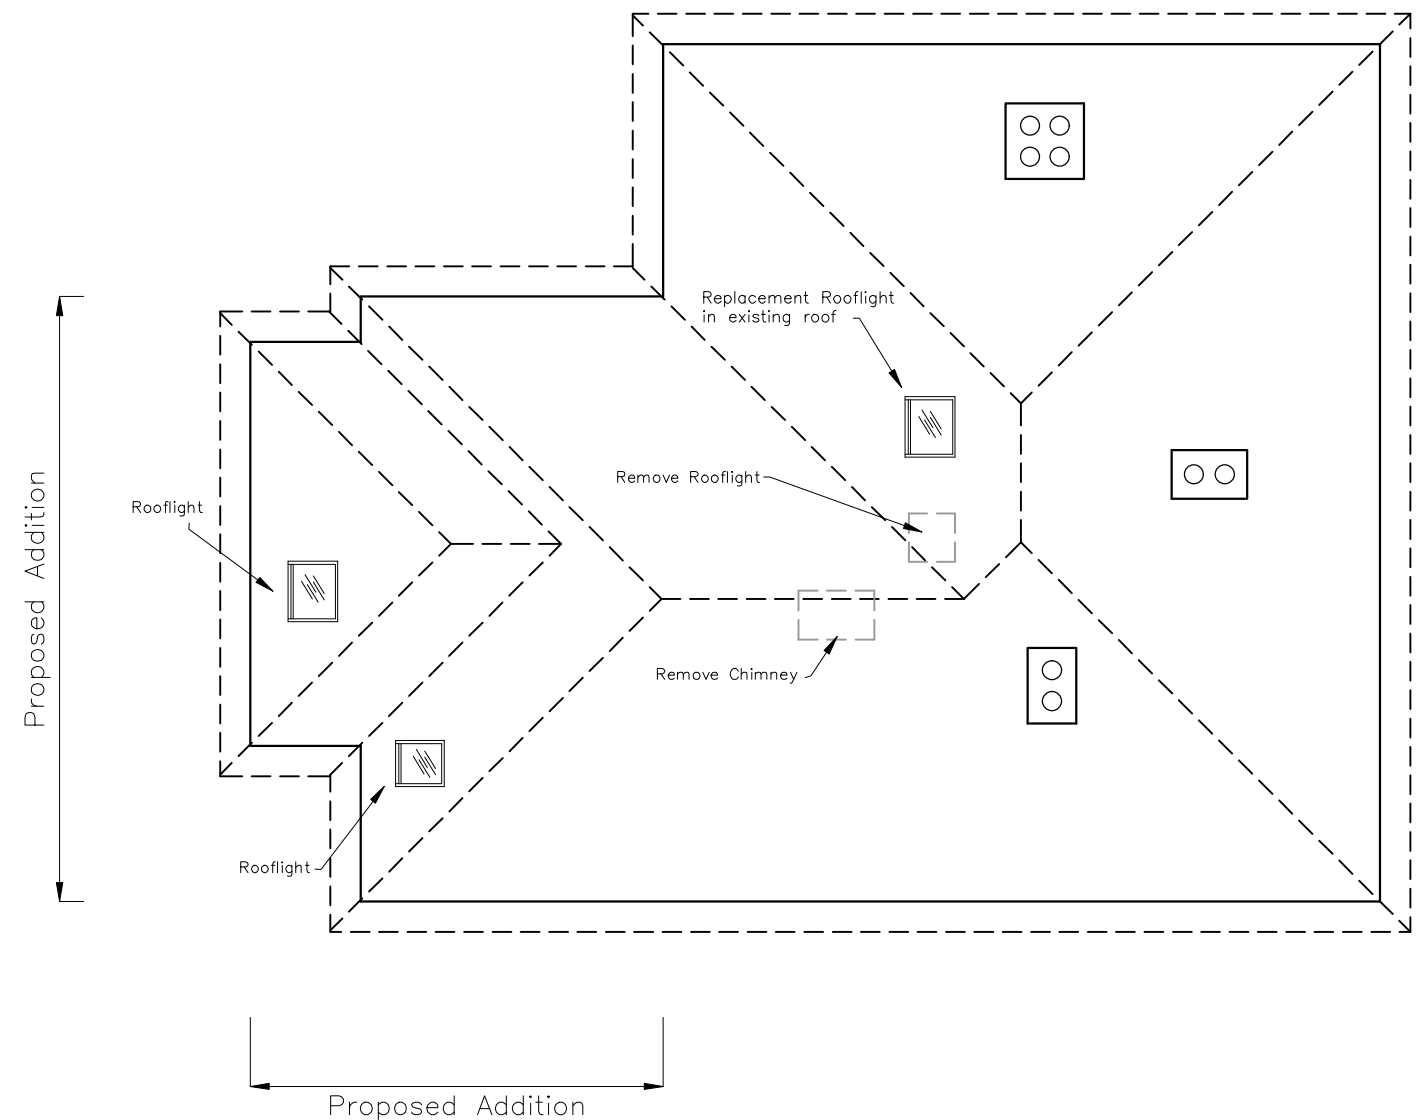

ROOF

CAD

Critchley Architecture And Design Ltd.
Contact: 02392 474 919 | info@caad.online
The Old Brewery, 15E South Street, Havant, PO9 1BU



Proposed Roof Plan & Section

Revisions
a) Rooflight revisions. 08/05/20 MHC
b)
c)
d)

11 Bound Lane
Hayling Island
PO11 9HU

Scale A1=1:50, A3=1:100
Drawn CAL
Date 18/11/19

1698-422^A

10m

20m

30m

40m